CITY OF YUBA CITY
STAFF REPORT

Date: August 16, 2016

To: Honorable Mayor & Members of the City Council

From: Public Works Department

Presented by: Benjamin Moody, Deputy Public Works Director - Engineering

---

Summary

Subject: Residential Resurfacing Project 2016 (Approval of Plans & Specifications)

Recommendation: Adopt a Resolution approving the plans and specifications for the Residential Resurfacing Project 2016 and authorizing advertisement for bids on the project

Fiscal Impact: Engineer's Estimate
$1,070,000 – Account No. 1051 (Residential Road Rehabilitation)
$300,000 – Account No. 1213 (Recology Franchise Fees)
$70,000 – CalRecycle Rubberized Pavement Grant Program

Purpose:

To provide ongoing maintenance of the City's roadways.

Background:

Public Works is responsible for the maintenance of public streets within the City. As part of the Fiscal Year 2016-2017 Capital Improvement Program, Council has allocated funds for the purpose of maintaining roadways.

This year's Residential Resurfacing Project proposes to maintain City roadways with multiple rehabilitation methods including slurry seals and asphalt rubber cape seals on designated roadways. Repair methods were determined based on the condition of the roadway, road category, and efficiency.

City staff established the street list for the Residential Resurfacing Project 2016 with the use of the StreetSaver Pavement Management System, initially utilized by the City of Yuba City during the winter of 2015-2016. The system determined the condition of each roadway within the City, and recommended appropriate repair methods. From this data, City staff was able to prioritize the repairs by degree of need. The final street list was assembled to meet the project's budget. The streets recommended for inclusion in the Residential Resurfacing Project 2016 are shown on the attached exhibits.

Analysis:

Public Works has prepared the plans, specifications, and cost estimate for the Residential Resurfacing Project 2016. With Council approval of the plans and specifications and authorization to advertise for bids, staff proposes the following schedule:

Advertise for bid:	Late August – Early September
Award Contract:	September
Construction:	October
Completion:	October

The plans and specifications for the project are on file in the Public Works office for review.

Fiscal Impact:

The estimated project cost is $1,440,000. The project will be funded primarily through the use of gas tax funds, CIP Account No. 1051 (Road Rehabilitation) in the amount of $1,070,000. Additional funding will be provided through the CalRecycle Rubberized Pavement Grant Program, $70,000, and Recology franchise fees, Account No. 1213, $300,000. Detailed fiscal impacts will be presented to Council at the award of the contract based on the actual bid amounts.

Alternatives:

Delay or modify recommended action.

Recommendation:

Staff recommends that Council adopt a Resolution approving the plans and specifications for the Residential Resurfacing Project 2016 and authorizing advertisement for bids on the project. (Estimated Project Construction Cost $1,440,000)

Prepared by:

/s/ Benjamin K. Moody
Benjamin K. Moody
Deputy Public Works Director - Engineering

Submitted by:

/s/ Steven C. Kroeger
Steven C. Kroeger
City Manager

Reviewed by:

Department Head	DL
Finance	RB
City Attorney	TH via email

RESOLUTION NO. _____

RESOLUTION OF THE CITY COUNCIL OF THE CITY OF YUBA CITY APPROVING THE PLANS AND SPECIFICATIONS FOR THE RESIDENTIAL RESURFACING PROJECT 2016 AND AUTHORIZING ADVERTISEMENT FOR BIDS ON THE PROJECT.

BE IT RESOLVED AND ORDERED by the City Council of the City of Yuba City that the plans and specifications for the Residential Resurfacing Project 2016 be approved; and

BE IT FURTHER RESOLVED AND ORDERED by the City Council of the City of Yuba City that the Public Works Department is hereby authorized and directed to advertise for bids for the Residential Resurfacing Project 2016.

The foregoing resolution was duly and regularly introduced, passed, and adopted by the City Council of the City of Yuba City at a regular meeting thereof held on the 16th day of August 2016.

AYES:

NOES:

ABSENT:

_____
MAYOR

ATTEST:

_____
CITY CLERK

CITY OF YUBA CITY

RESIDENTIAL RESURFACING PROJECT 2016

PROJECT LAYOUT INDEX

LEGEND


CAPE SEAL

SLURRY SEAL

PROPOSED SLURRY (PRIVATE PROP)

NTS

INDEX SHEET

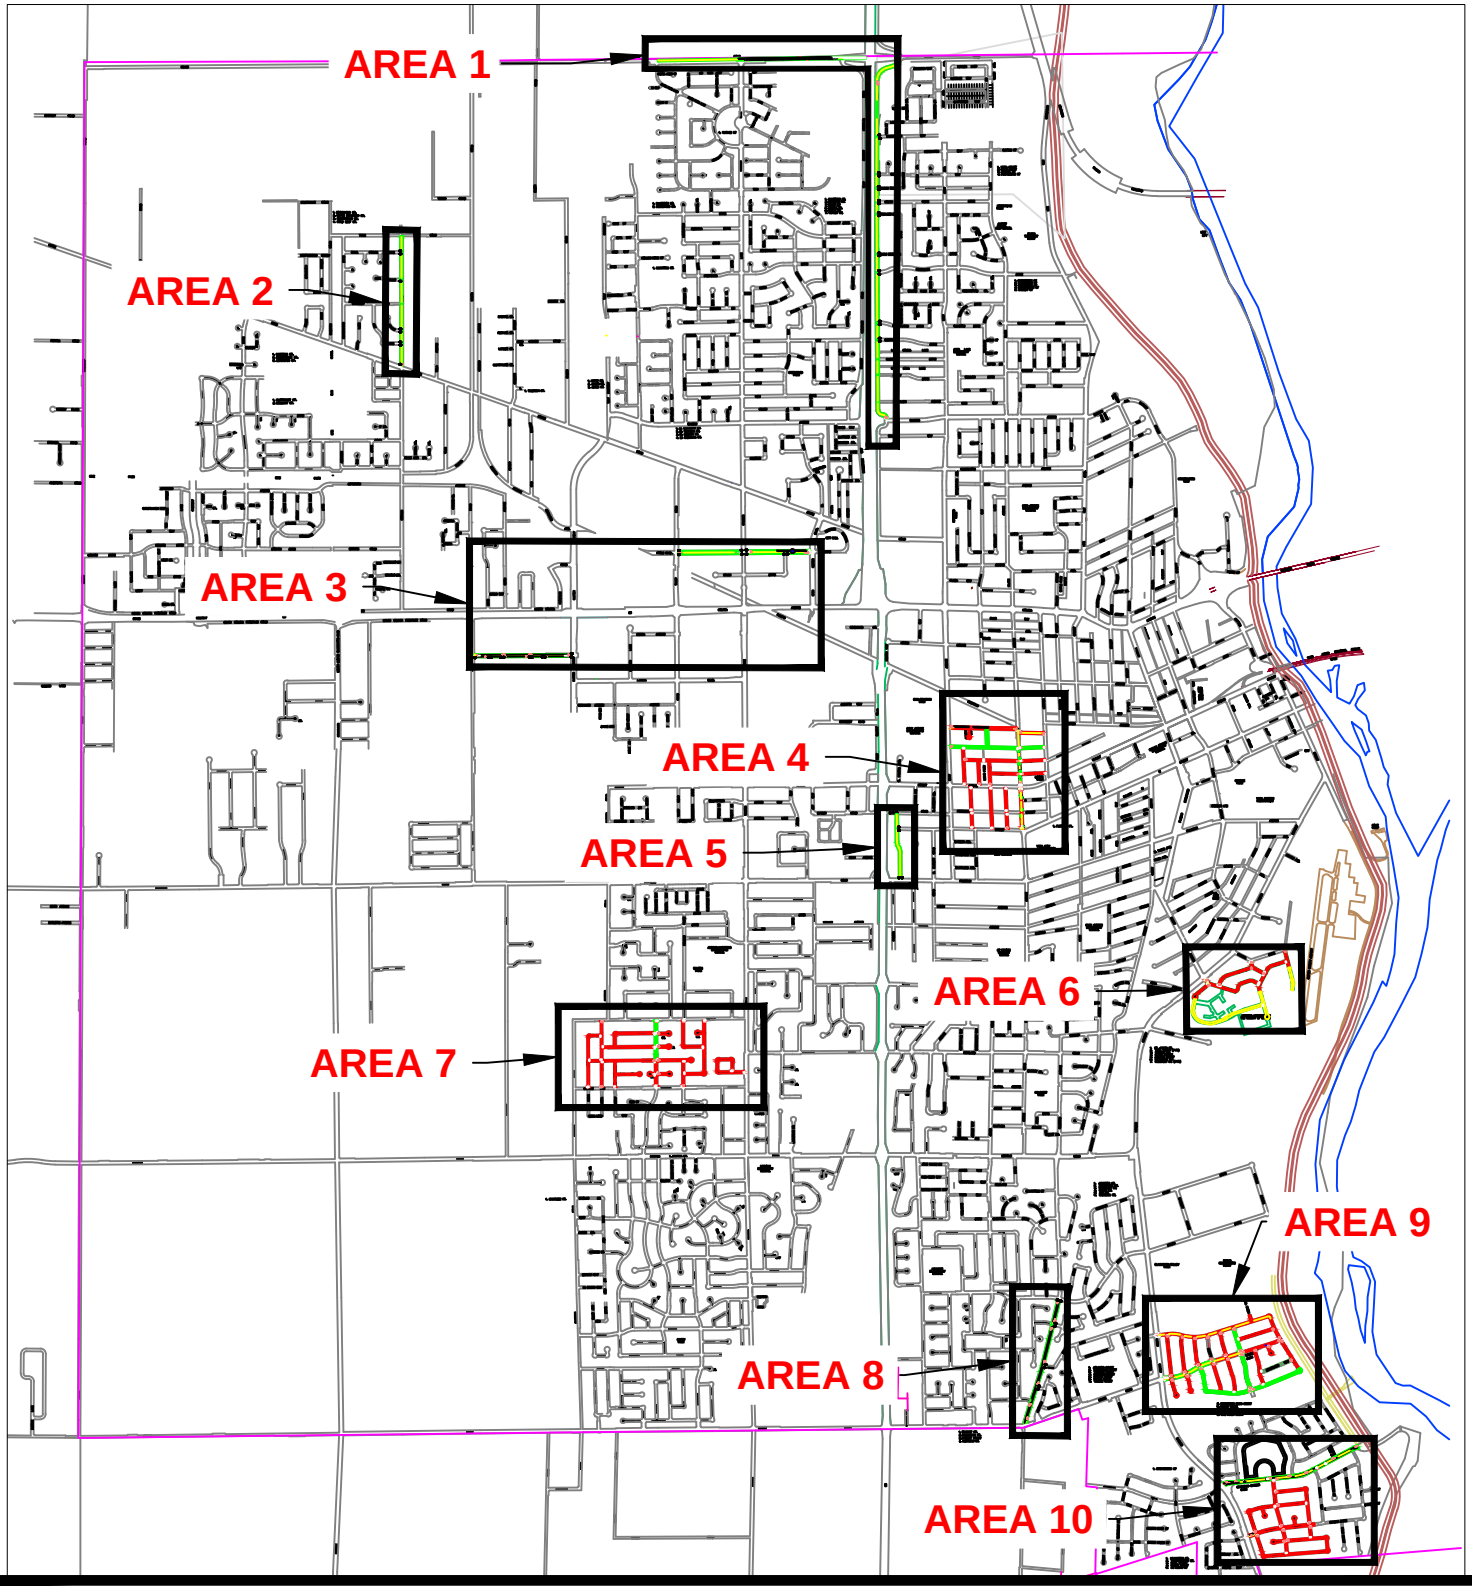

CITY OF YUBA CITY


RESIDENTIAL RESURFACING PROJECT 2016


PROJECT LAYOUT: AREA 1

LEGEND
CAPE SEAL

SCALE: 1" = 1000'

SHEET 1 OF 31

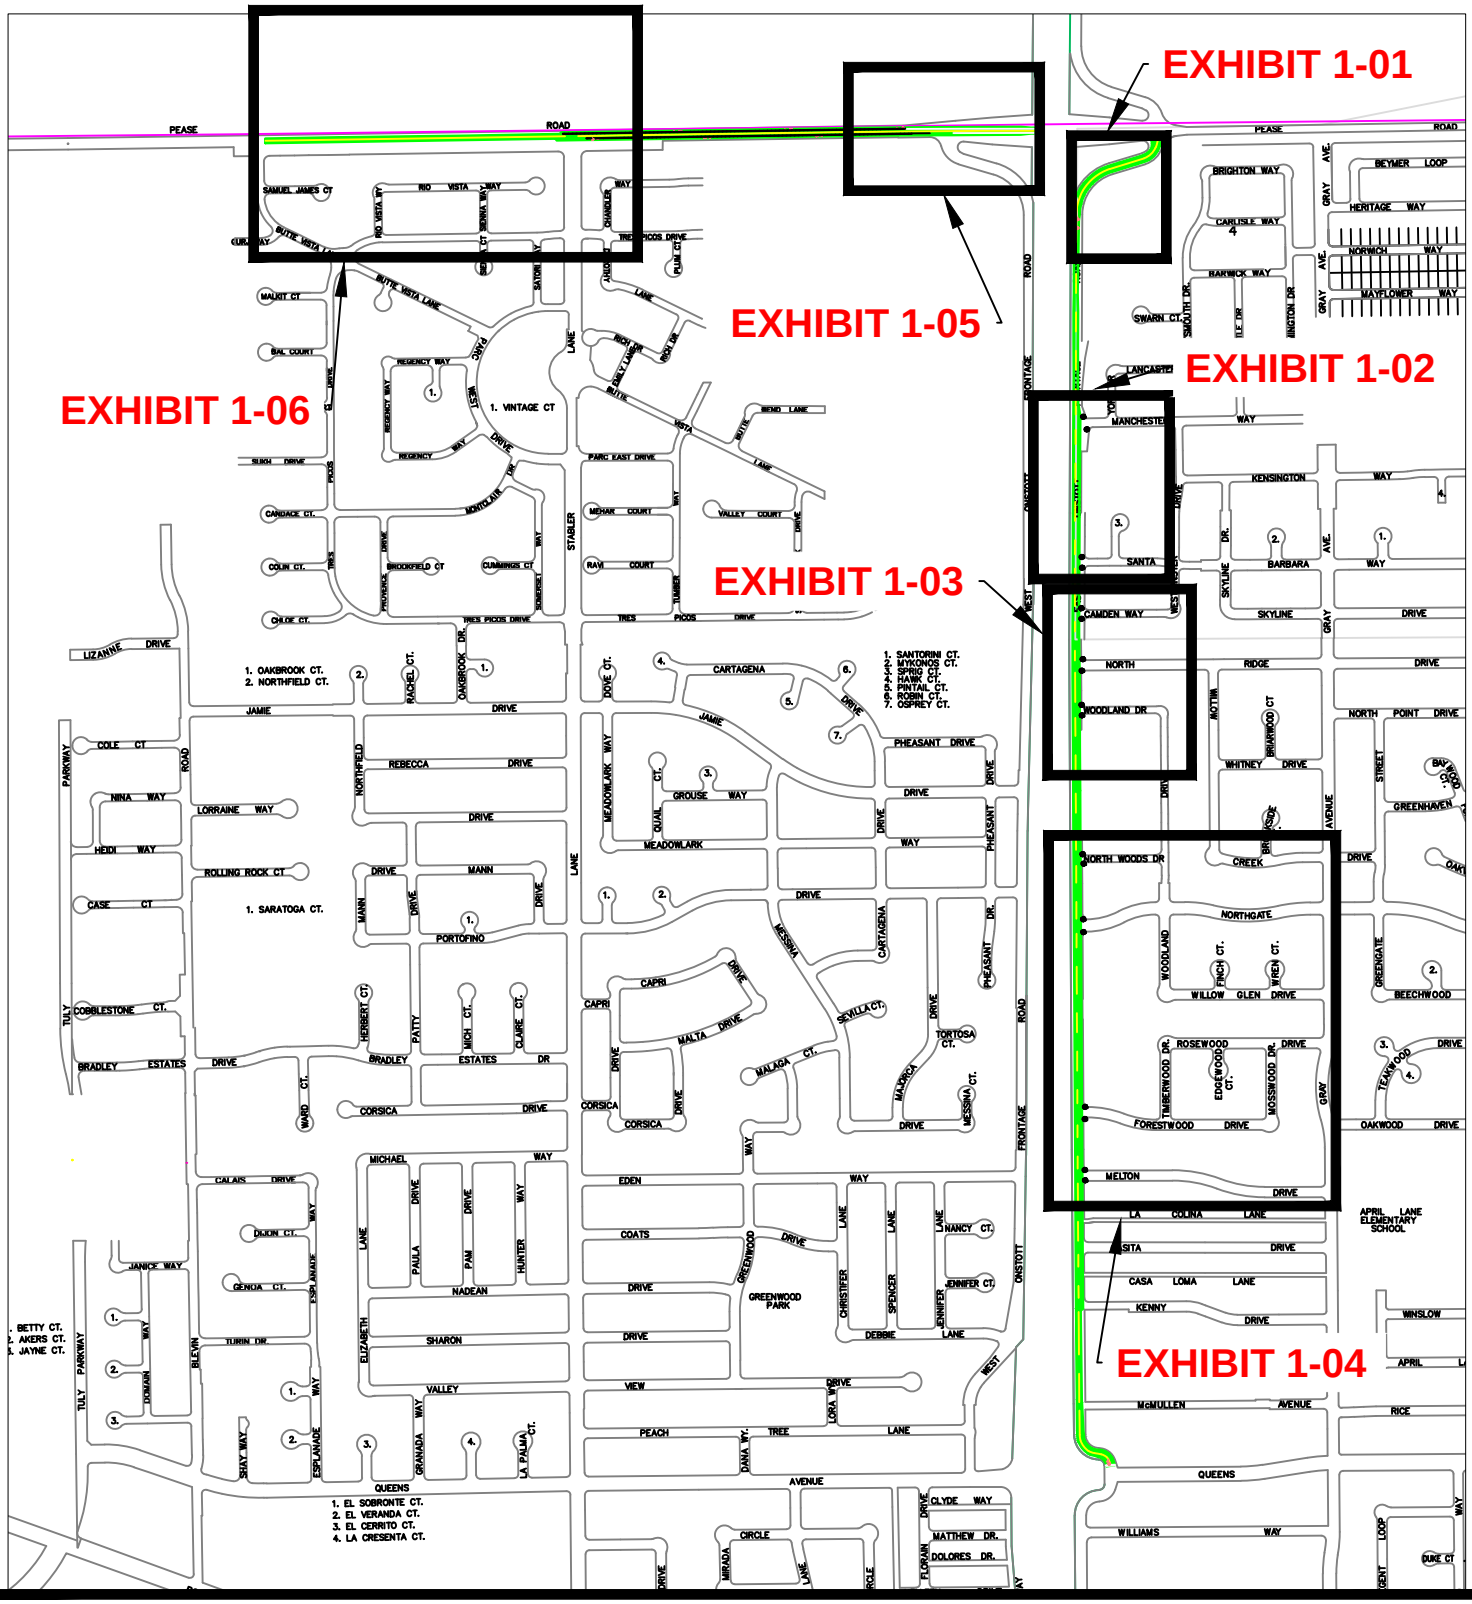

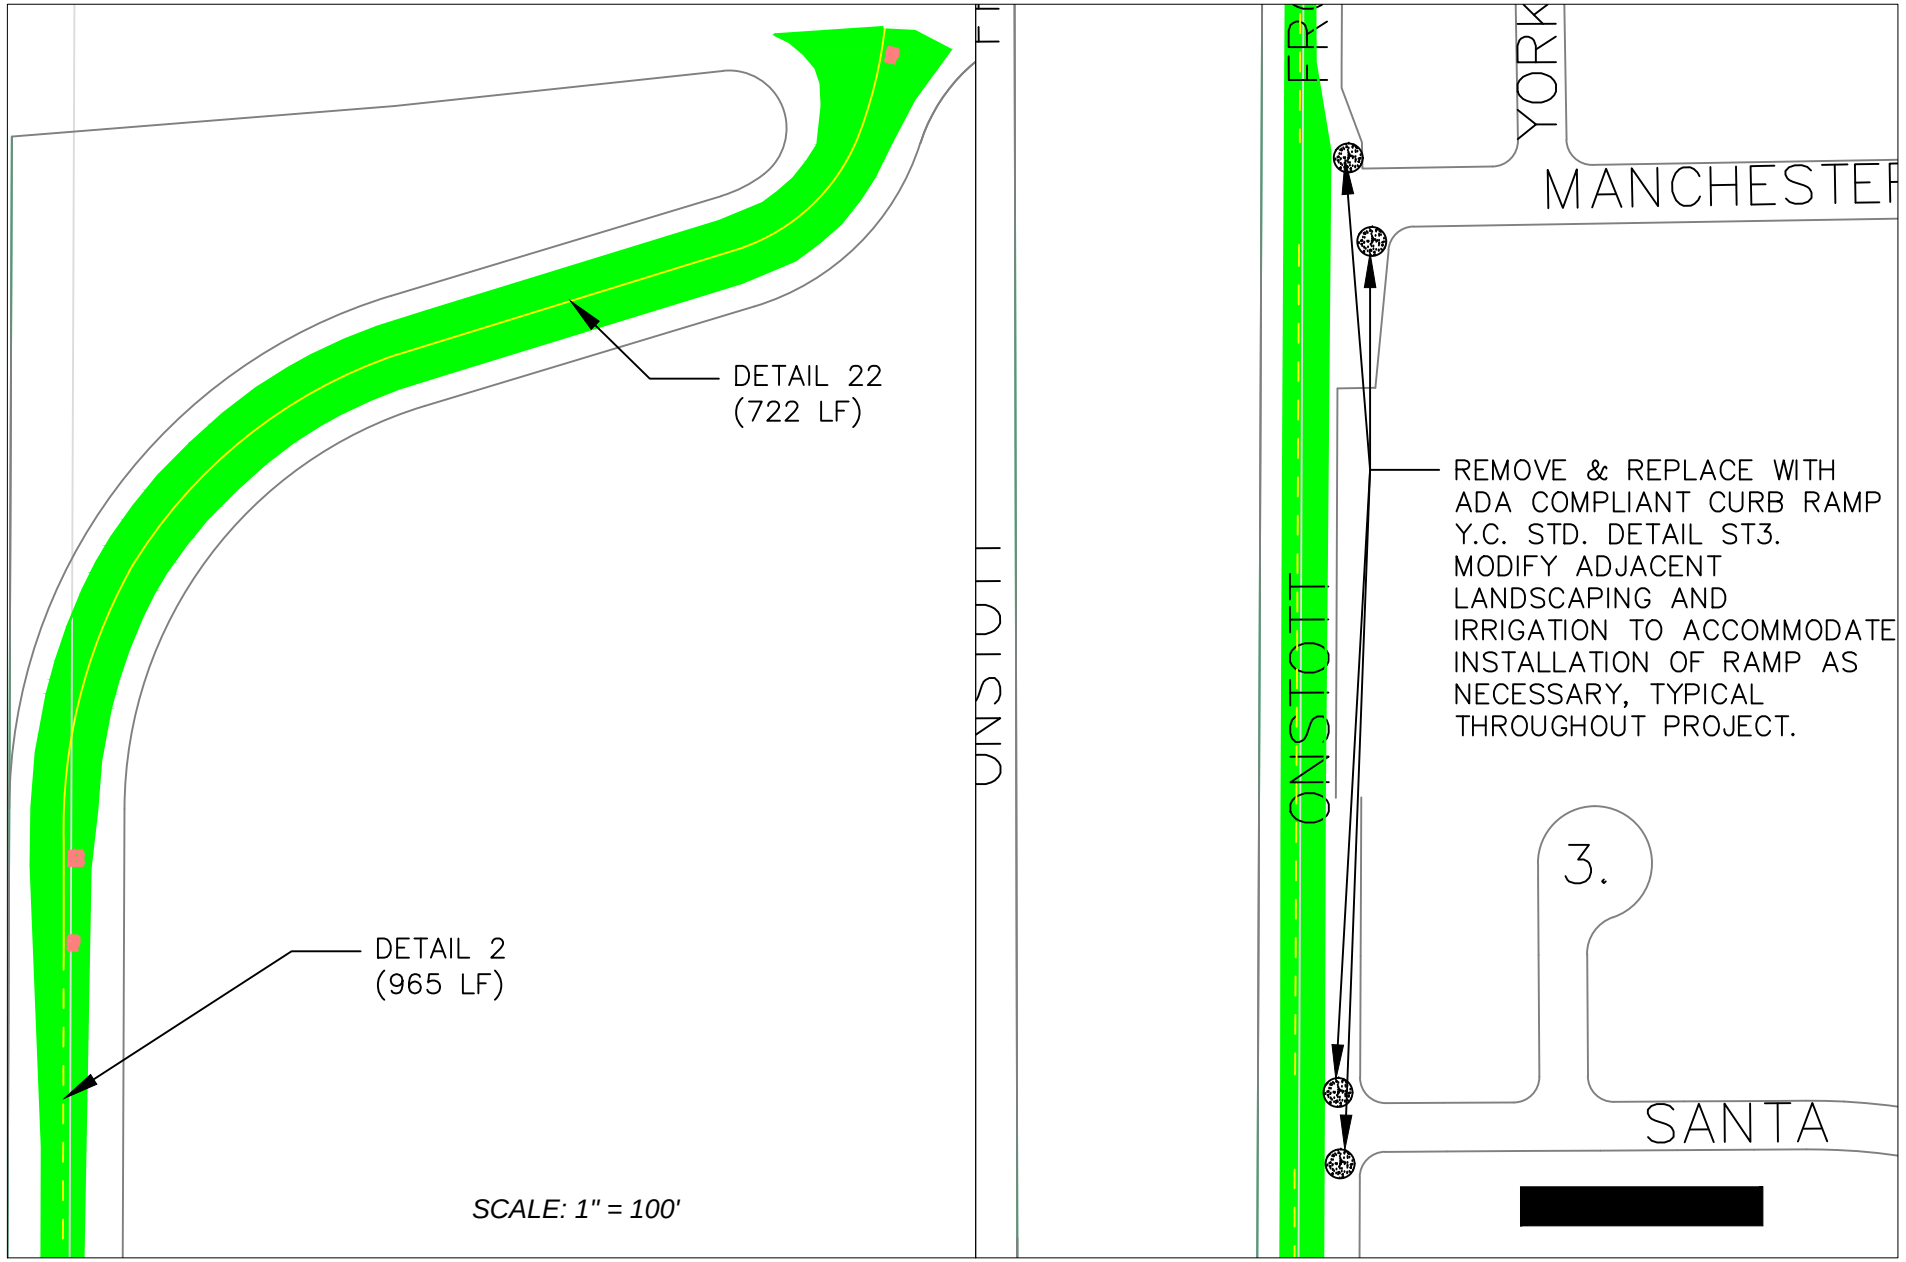

GENERAL NOTES

1-01

1. Contractor shall provide public notification and posting.
2. Contractor shall clean and prepare the existing surface including removal of existing pavement striping, markers, and markings and covering all gate valve lids, manhole covers, and utility lids.
3. Contractor shall reference lids on gutters and provide traffic control.
4. All current pavement striping, markers and markings shall be replaced with thermoplastic traffic stripes and pavement markings at their respective original locations, unless design is specified differently within the project plans.
5. Original striping detail changes are typical throughout project.
6. All pavement markers including blue markers associated with fire hydrants shall be replaced by contractor.

1-02


CITY of YUBA CITY

2016 RESIDENTIAL RESURFACING PROJECT
EXHIBIT 1-01, 1-02
E. ONSTOTT RD.

SUBMITTED BY: J. WOLFFE
1201 CIVIC CENTER BLVD.
YUBA CITY, CA 95993
(530) 822-4632

DESIGN BY: JGW
DRAWN BY: JGW
CHECKED BY: STAFF
DATE OF PLANS: JULY 19, 2016

DRAWING No. 5385-A
SHEET 2 OF 31 SHEETS

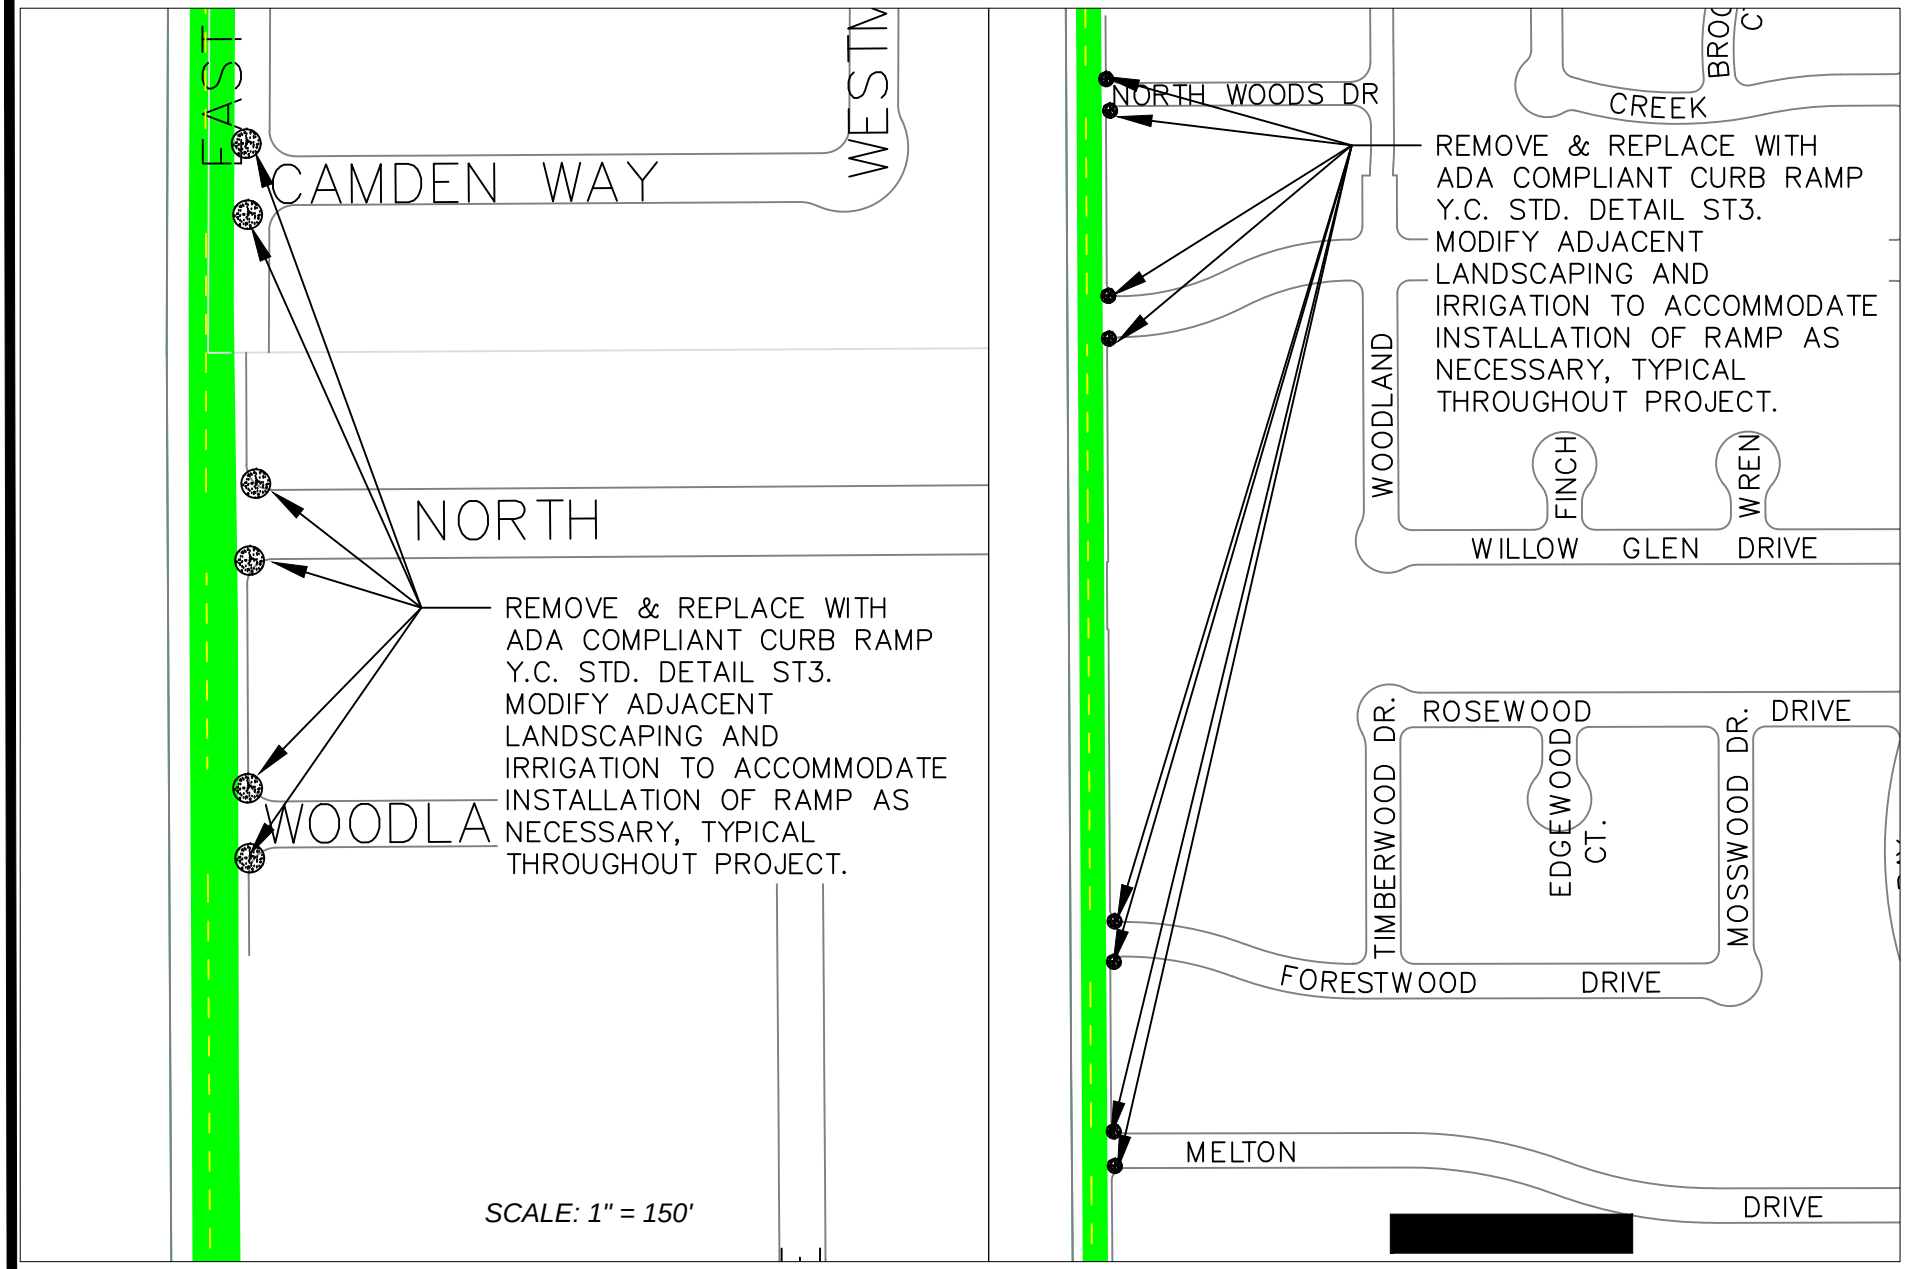

GENERAL NOTES

1-03


1-04

1. Contractor shall provide public notification and posting.
2. Contractor shall clean and prepare the existing surface including removal of existing pavement striping, markers, and markings and covering all gate valve lids, manhole covers, and utility lids.
3. Contractor shall reference lids on gutters and provide traffic control.
4. All current pavement striping, markers and markings shall be replaced with thermoplastic traffic stripes and pavement markings at their respective original locations, unless design is specified differently within the project plans.
5. Original striping detail changes are typical throughout project.
6. All pavement markers including blue markers associated with fire hydrants shall be replaced by contractor.

CITY of YUBA CITY

2016 RESIDENTIAL RESURFACING PROJECT
EXHIBIT 1-03, 1-04
E. ONSTOTT RD.

SUBMITTED BY: J. WOLFFE
1201 CIVIC CENTER BLVD. YUBA CITY, CA 95993 (530) 822-4632
DESIGN BY: JGW
DRAWN BY: JGW
CHECKED BY: STAFF
DATE OF PLANS: JULY 19, 2016
DRAWING No. 5385-A
SHEET 3 OF 31 SHEETS

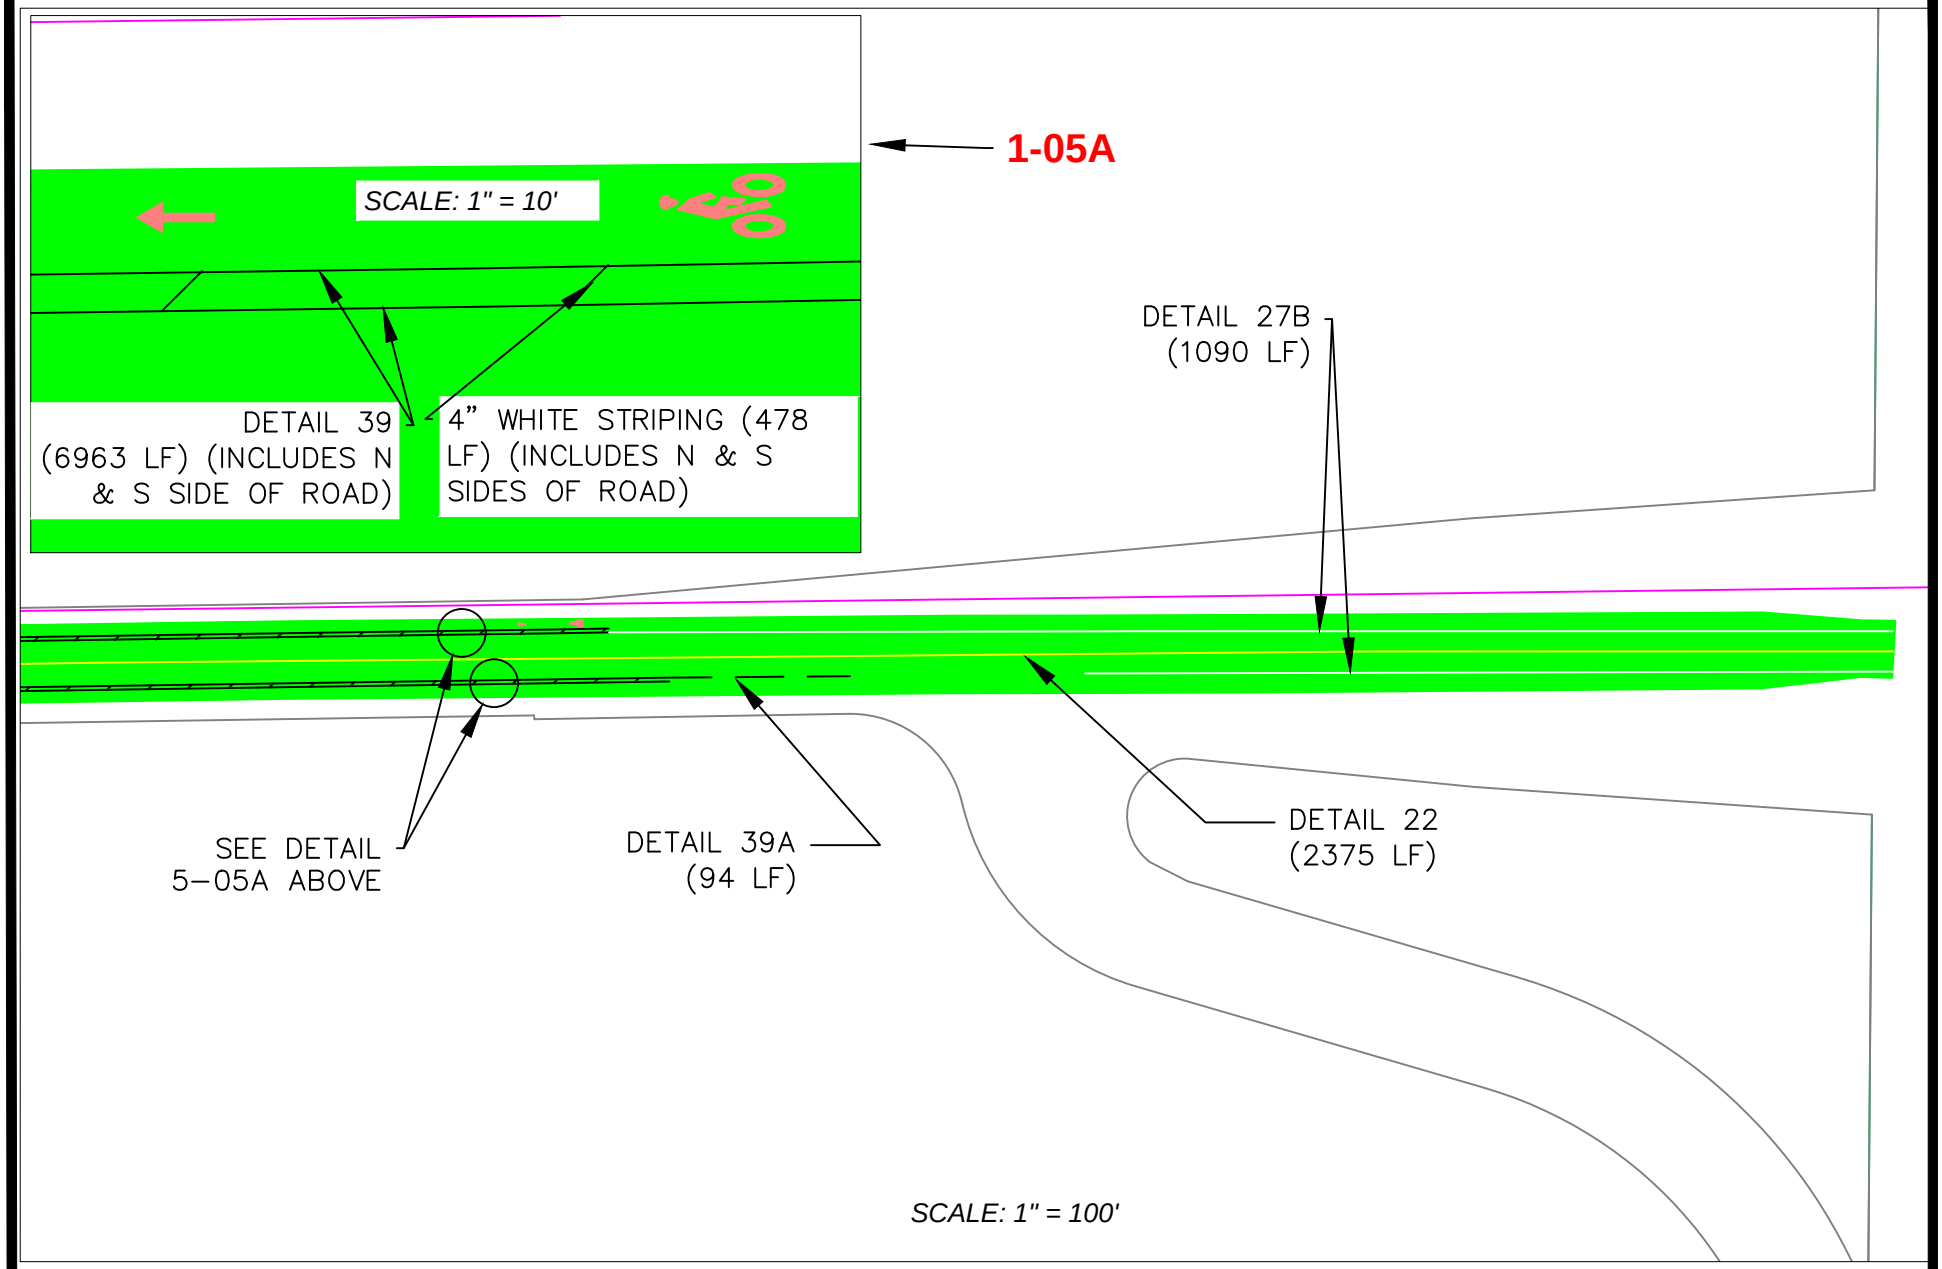


GENERAL NOTES

1. Contractor shall provide public notification and posting.
2. Contractor shall clean and prepare the existing surface including removal of existing pavement striping, markers, and markings and covering all gate valve lids, manhole covers, and utility lids.
3. Contractor shall reference lids on gutters and provide traffic control.
4. All current pavement striping, markers and markings shall be replaced with thermoplastic traffic stripes and pavement markings at their respective original locations, unless design is specified differently within the project plans.
5. Original striping detail changes are typical throughout project.
6. All pavement markers including blue markers associated with fire hydrants shall be replaced by contractor.

CITY of YUBA CITY

2016 RESIDENTIAL RESURFACING PROJECT
EXHIBIT 1-05
PEASE RD.

SUBMITTED BY: J. WOLFFE	DESIGN BY: JGW	DRAWING No.
1201 CIVIC CENTER BLVD. YUBA CITY, CA 95993 (530) 822-4632	DRAWN BY: JGW	5385-A
	CHECKED BY: STAFF	
	DATE OF PLANS: JULY 19, 2016	SHEET 4 OF 31 SHEETS

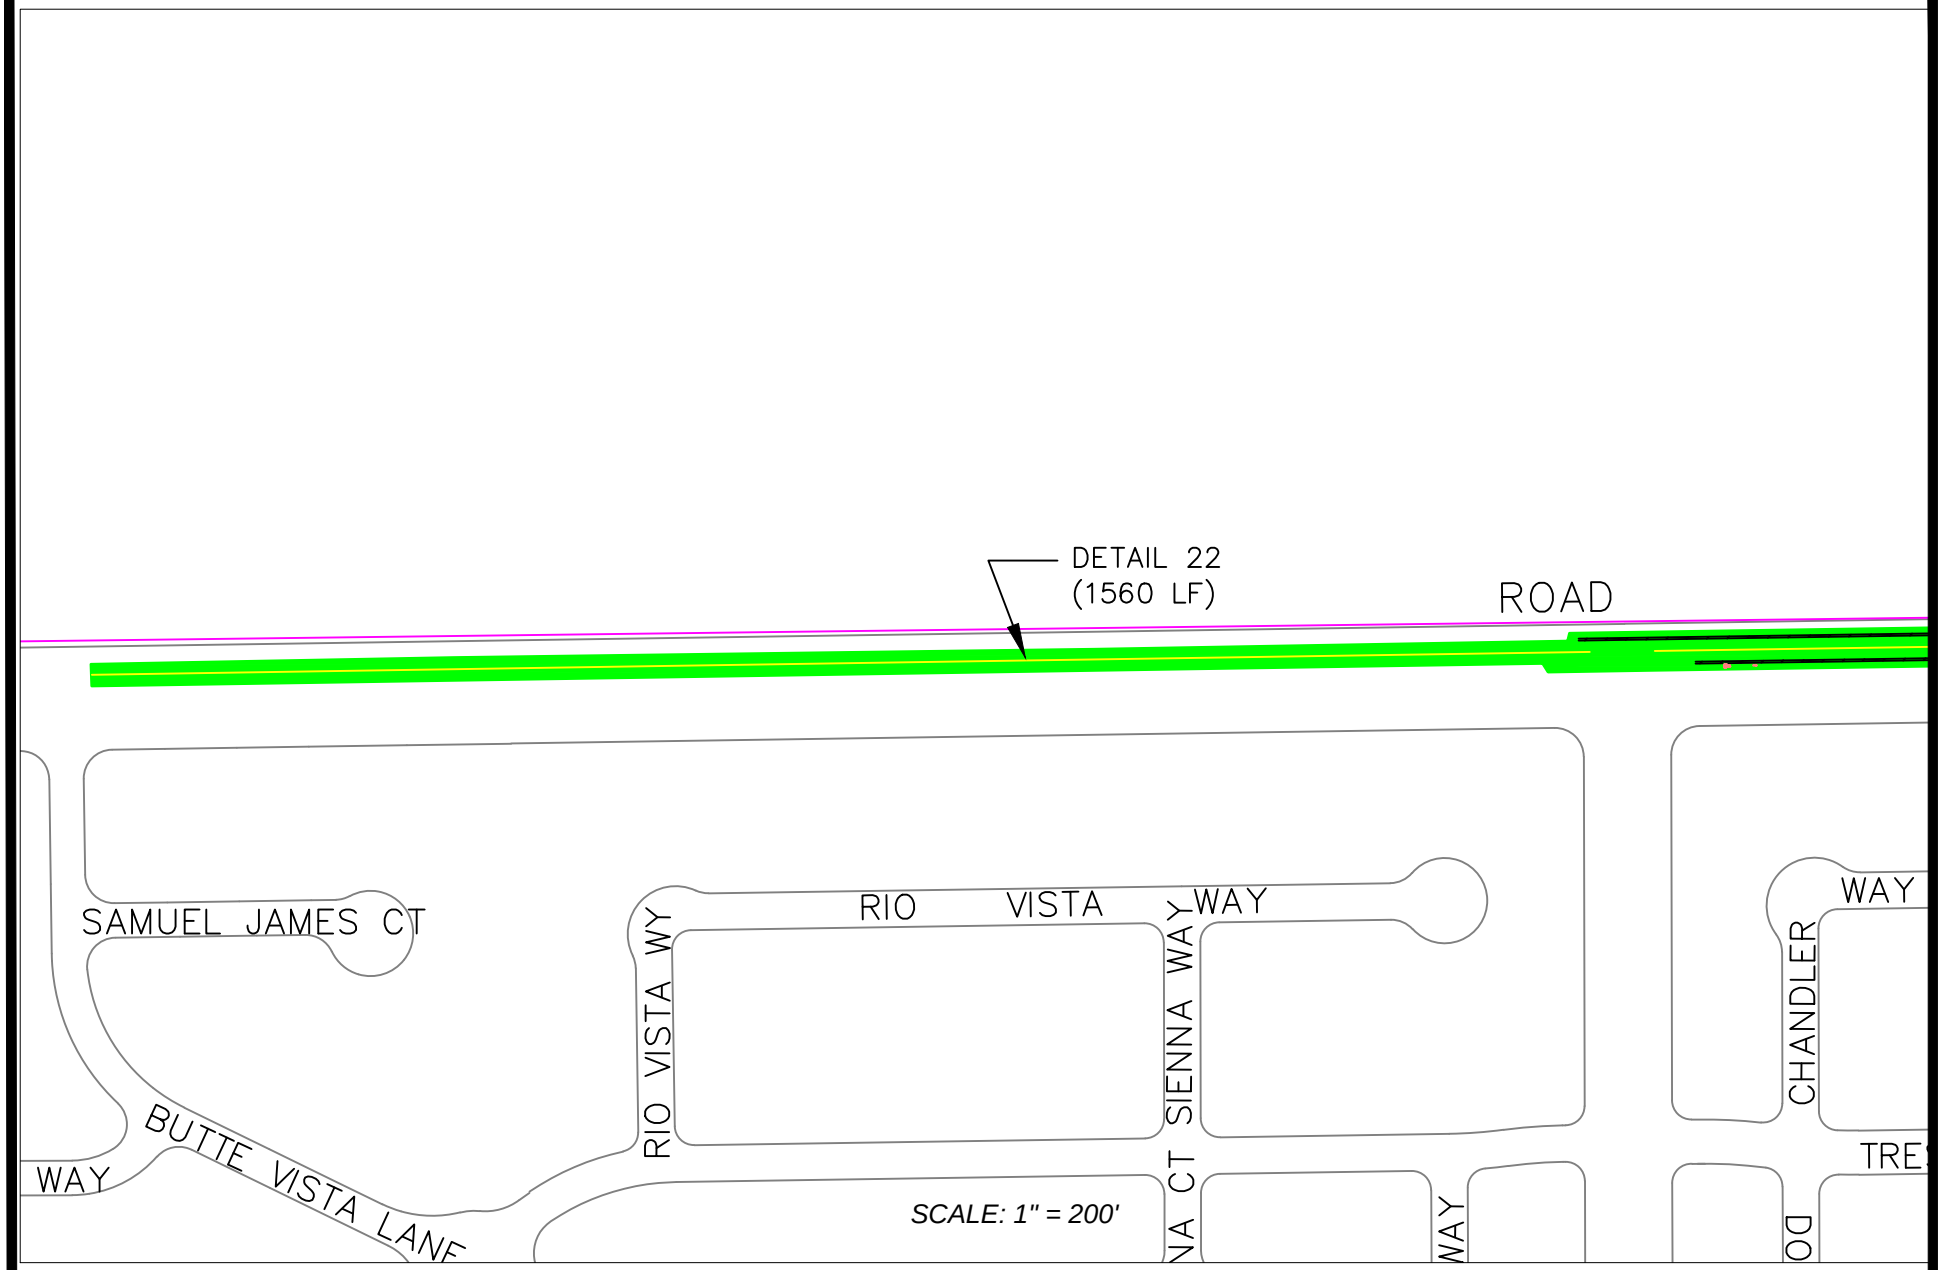

GENERAL NOTES

1. Contractor shall provide public notification and posting.
2. Contractor shall clean and prepare the existing surface including removal of existing pavement striping, markers, and markings and covering all gate valve lids, manhole covers, and utility lids.
3. Contractor shall reference lids on gutters and provide traffic control.
4. All current pavement striping, markers and markings shall be replaced with thermoplastic traffic stripes and pavement markings at their respective original locations, unless design is specified differently within the project plans.
5. Original striping detail changes are typical throughout project.
6. All pavement markers including blue markers associated with fire hydrants shall be replaced by contractor.

CITY of YUBA CITY

2016 RESIDENTIAL RESURFACING PROJECT
EXHIBIT 1-06
PEASE RD.

SUBMITTED BY: J. WOLFFE	DESIGN BY: JGW	DRAWING No.
1201 CIVIC CENTER BLVD. YUBA CITY, CA 95993 (530) 822-4632	DRAWN BY: JGW	5385-A
	CHECKED BY: STAFF	
	DATE OF PLANS: JULY 19, 2016	SHEET 5 OF 31 SHEETS


CITY OF YUBA CITY


RESIDENTIAL RESURFACING PROJECT 2016

PROJECT LAYOUT: AREA 2

LEGEND
CAPE SEAL

SCALE: 1" = 400'

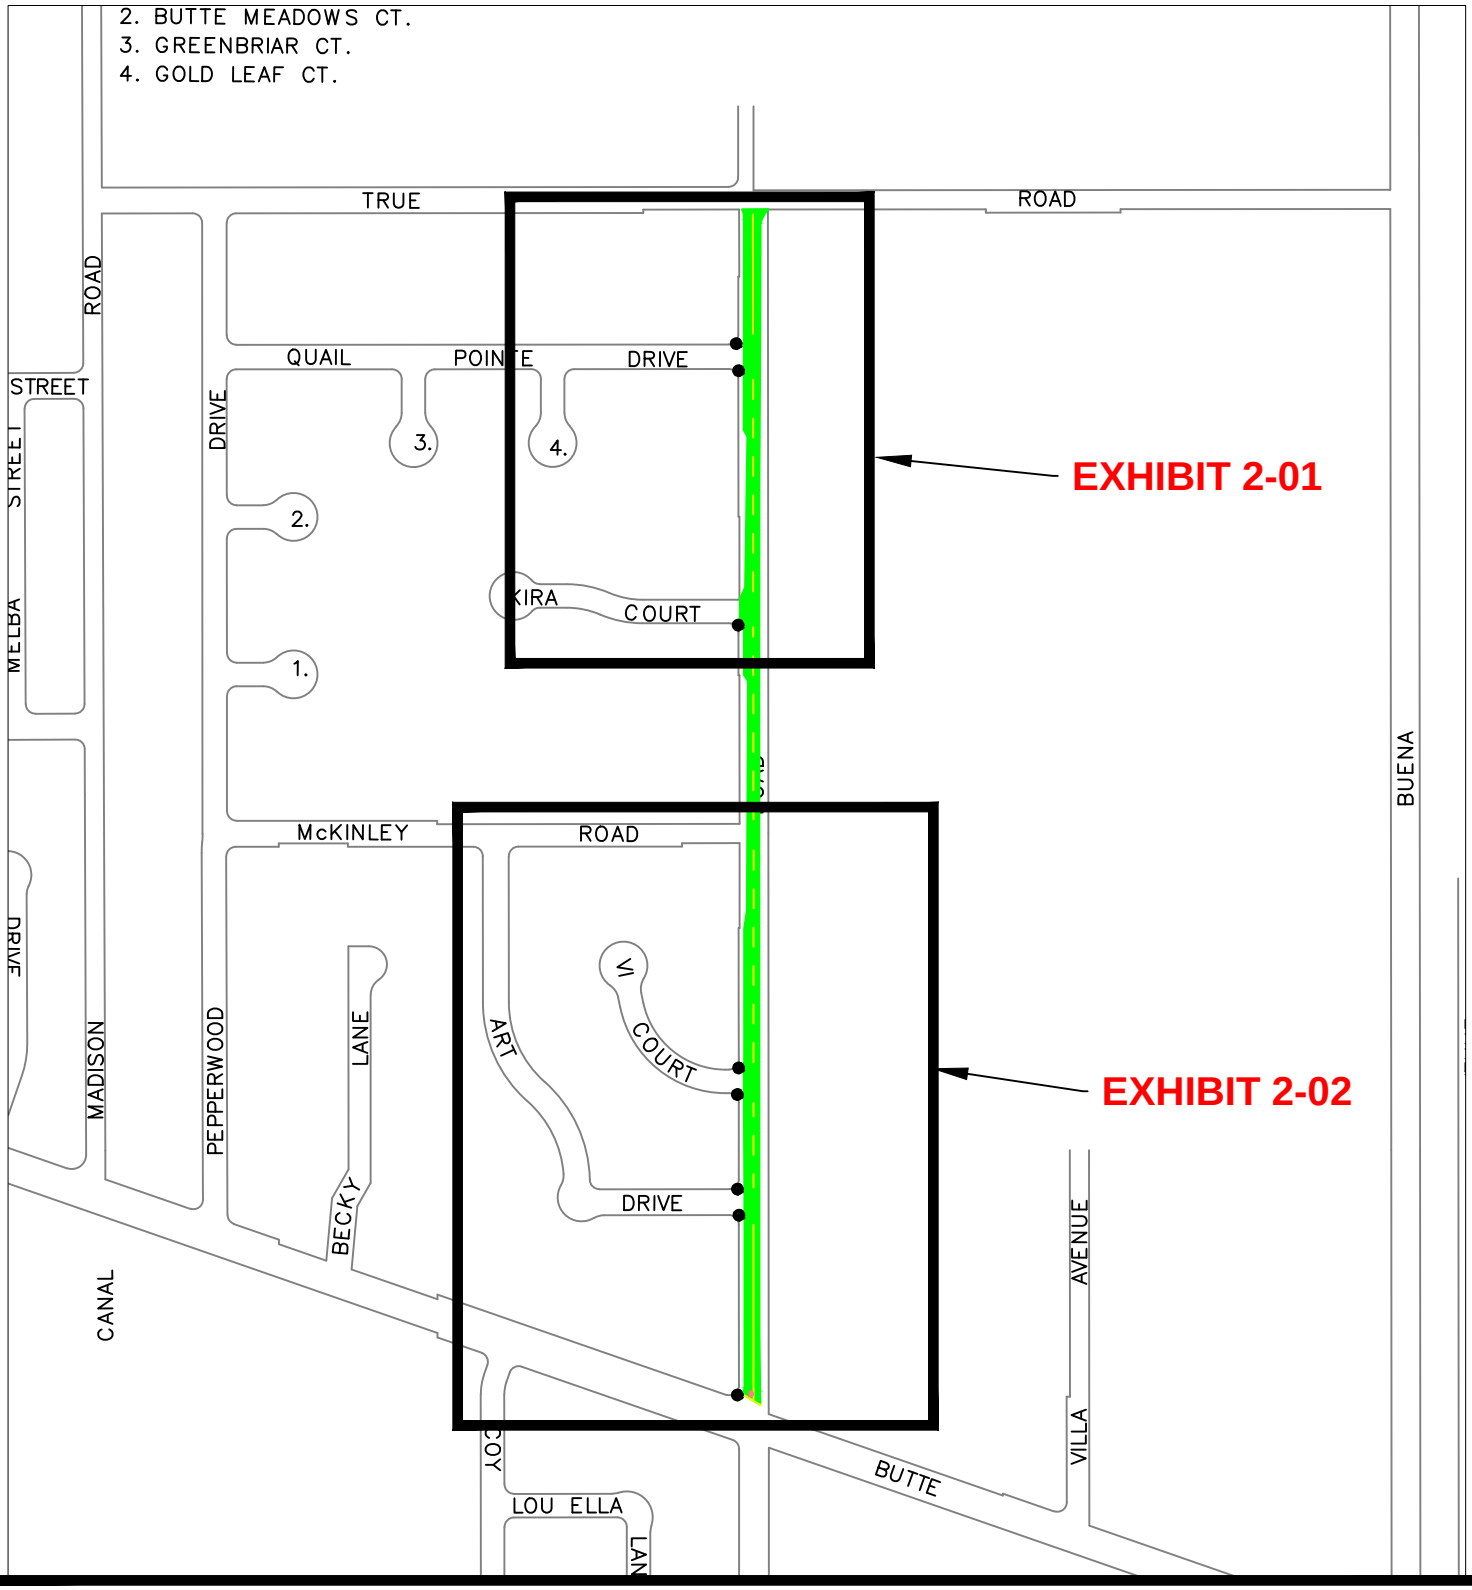

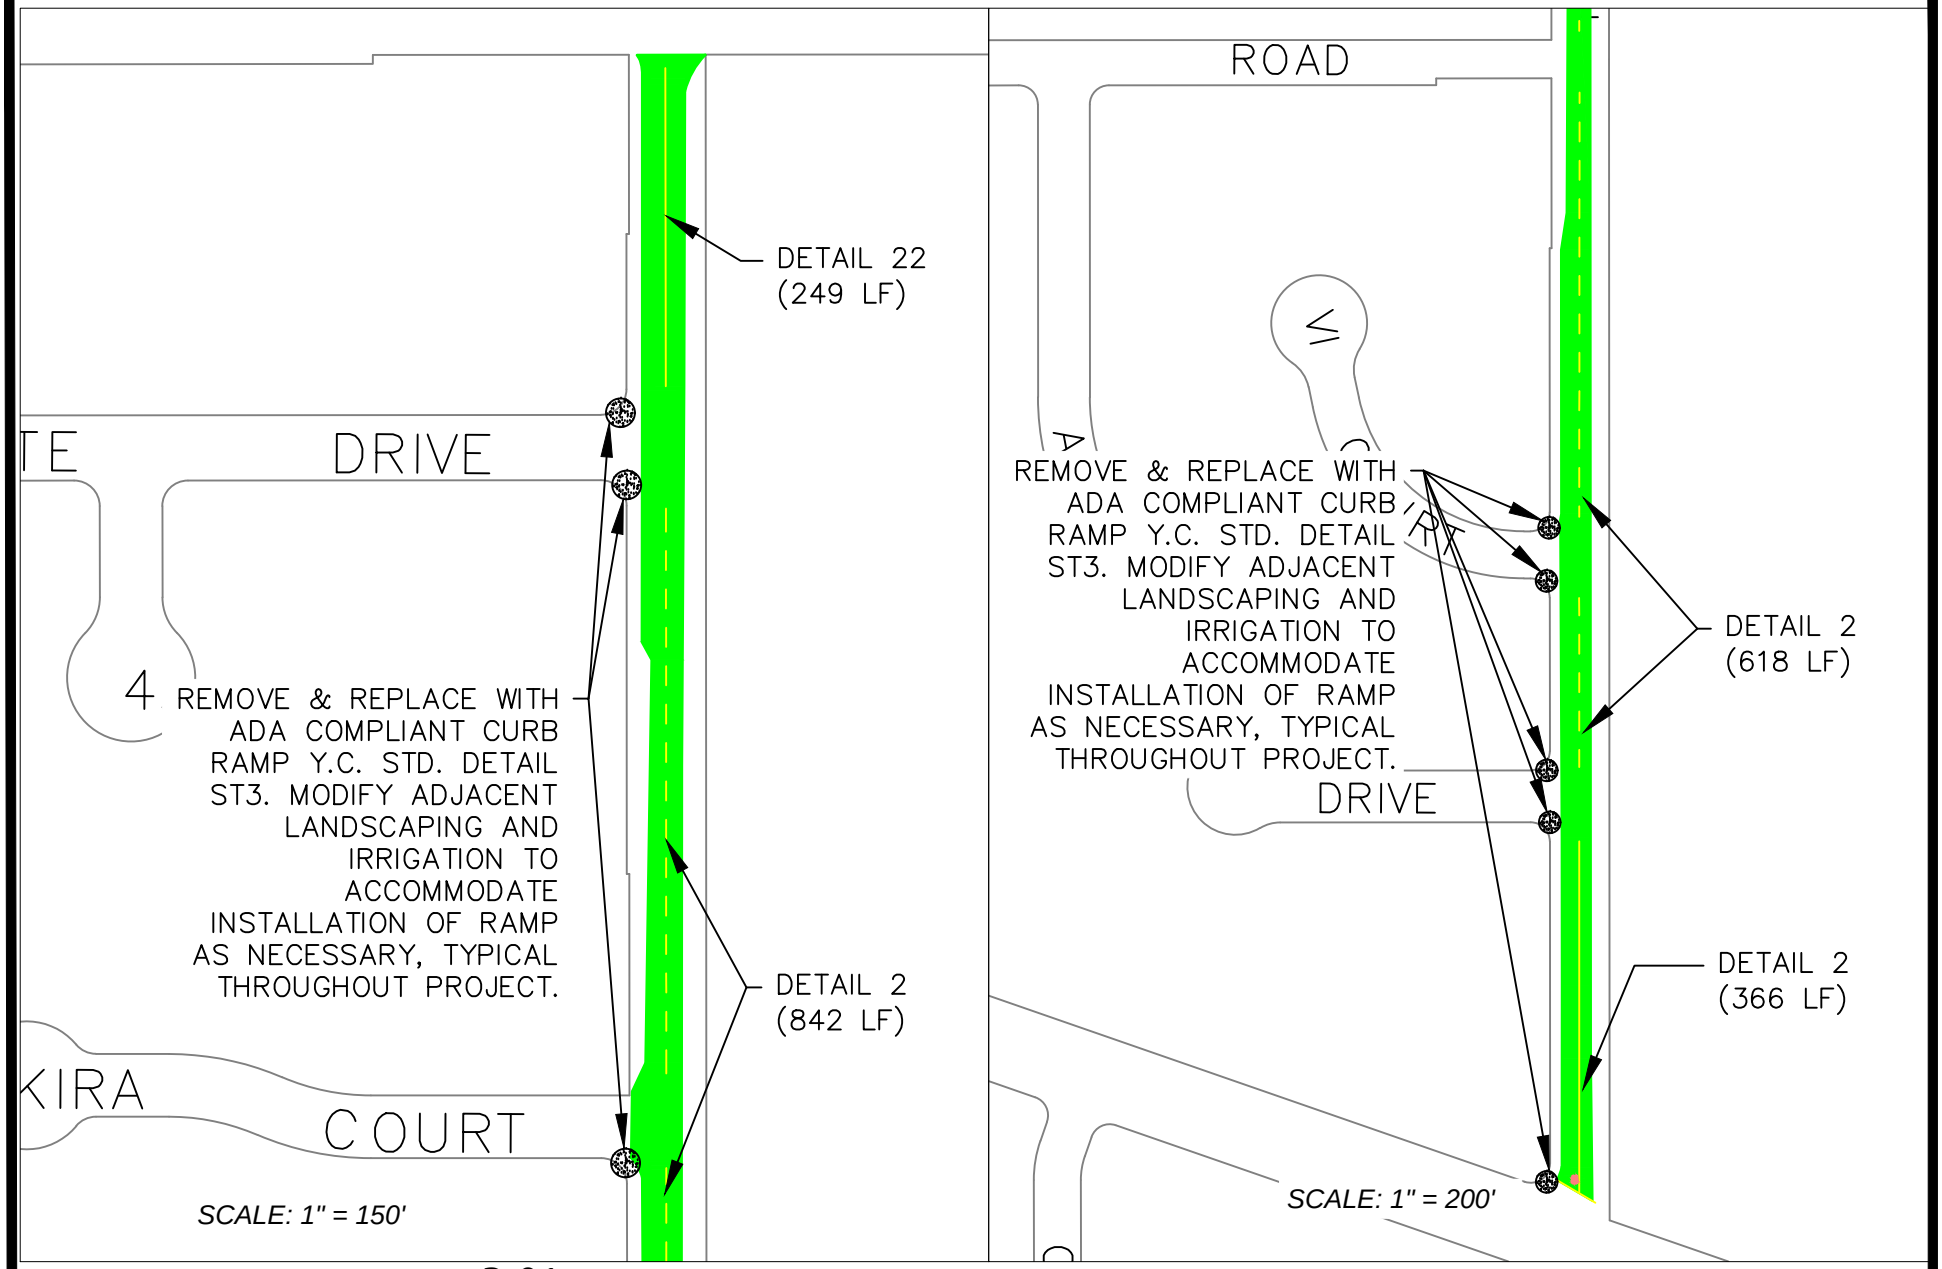

GENERAL NOTES

2-01

2-02

1. Contractor shall provide public notification and posting.
2. Contractor shall clean and prepare the existing surface including removal of existing pavement striping, markers, and markings and covering all gate valve lids, manhole covers, and utility lids.
3. Contractor shall reference lids on gutters and provide traffic control.
4. All current pavement striping, markers and markings shall be replaced with thermoplastic traffic stripes and pavement markings at their respective original locations, unless design is specified differently within the project plans.
5. Original striping detail changes are typical throughout project.
6. All pavement markers including blue markers associated with fire hydrants shall be replaced by contractor.

CITY of YUBA CITY

2016 RESIDENTIAL RESURFACING PROJECT
EXHIBIT 2-01, 2-02
HOOPER RD.

SUBMITTED BY: J. WOLFFE
1201 CIVIC CENTER BLVD.
YUBA CITY, CA 95993
(530) 822-4632

DESIGN BY: JGW
DRAWN BY: JGW
CHECKED BY: STAFF
DATE OF PLANS: JULY 19, 2016

DRAWING No. 5385-A

SHEET 7 OF 31 SHEETS

CITY OF YUBA CITY


RESIDENTIAL RESURFACING PROJECT 2016


PROJECT LAYOUT: AREA 3

LEGEND
CAPE SEAL

SCALE: 1" = 1000'

SHEET 8 OF 31

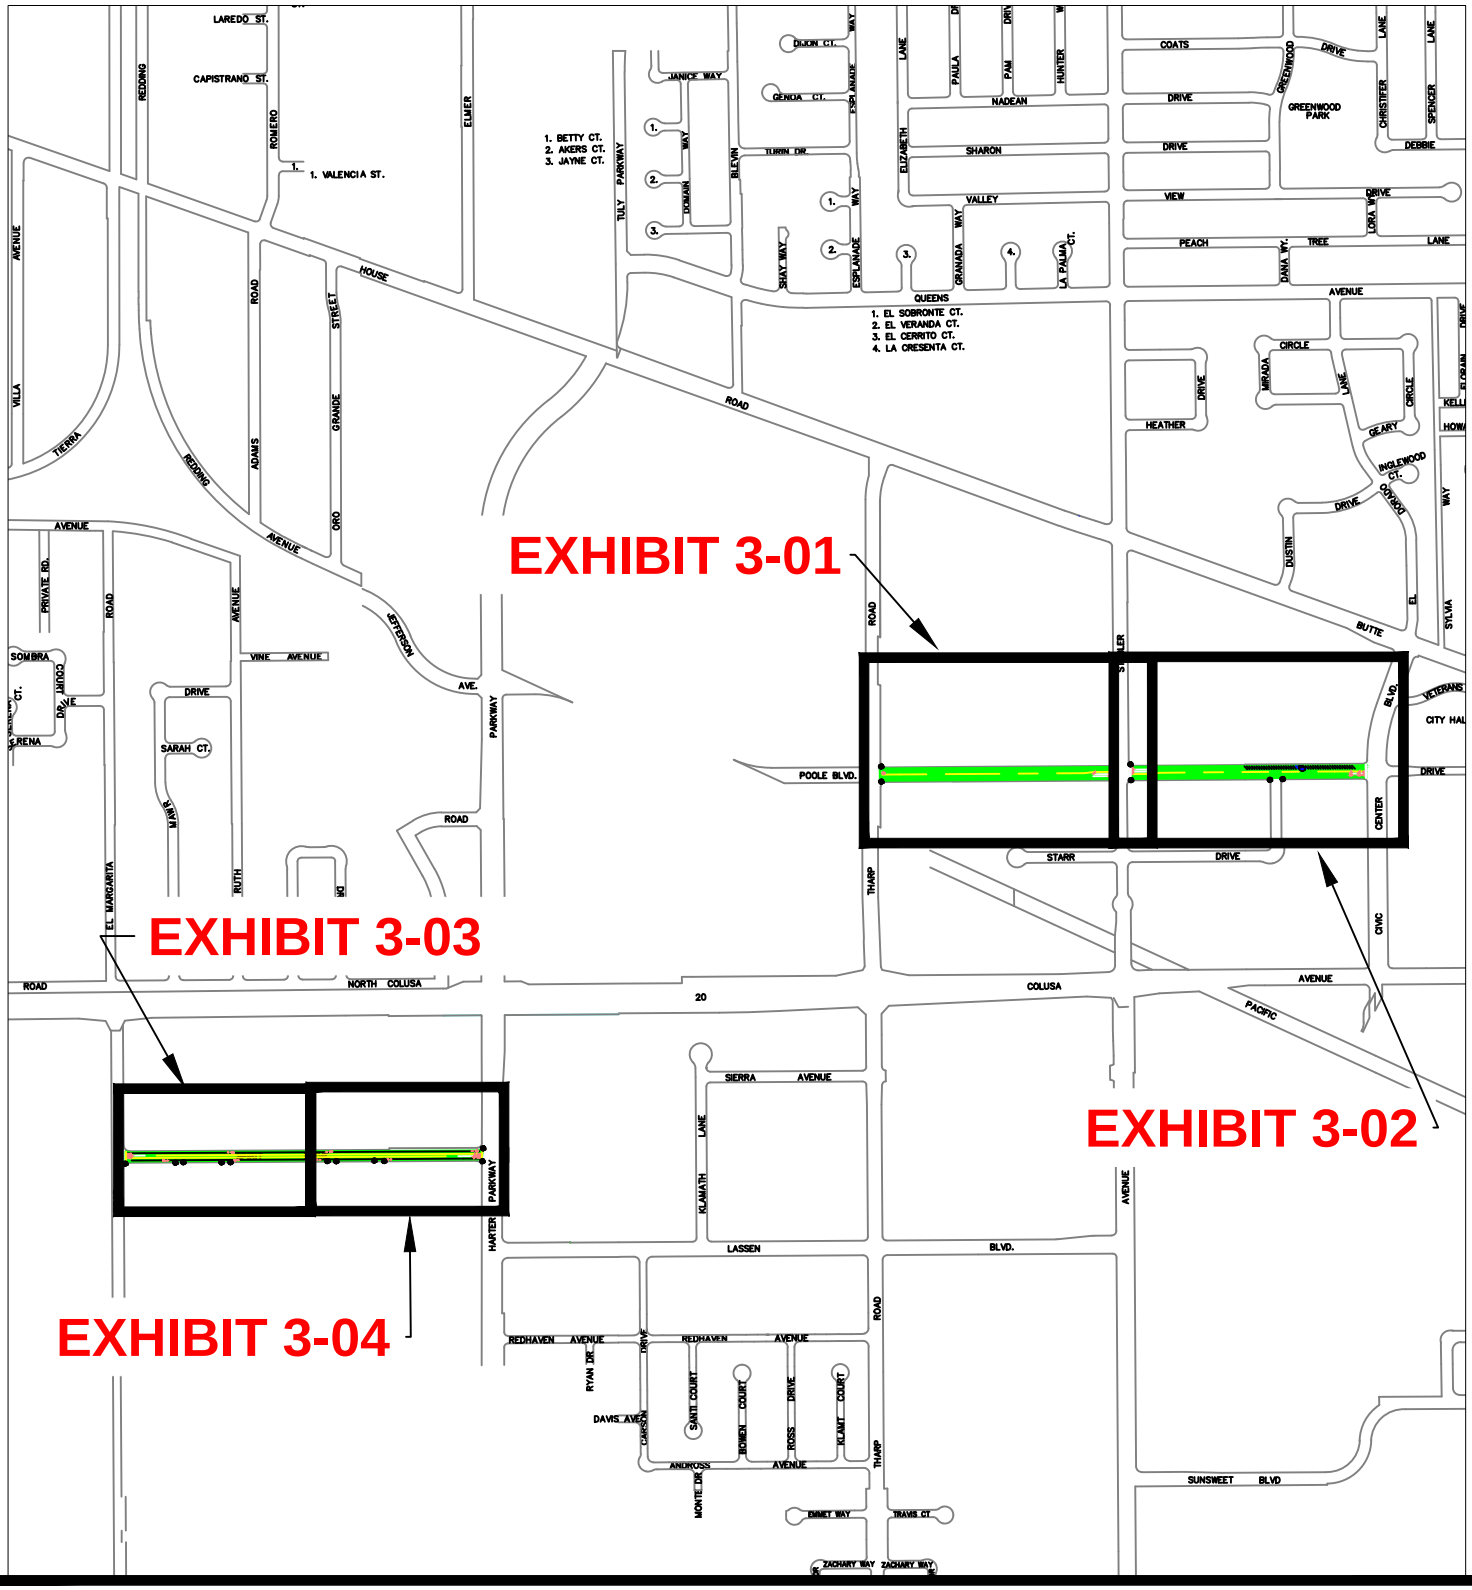

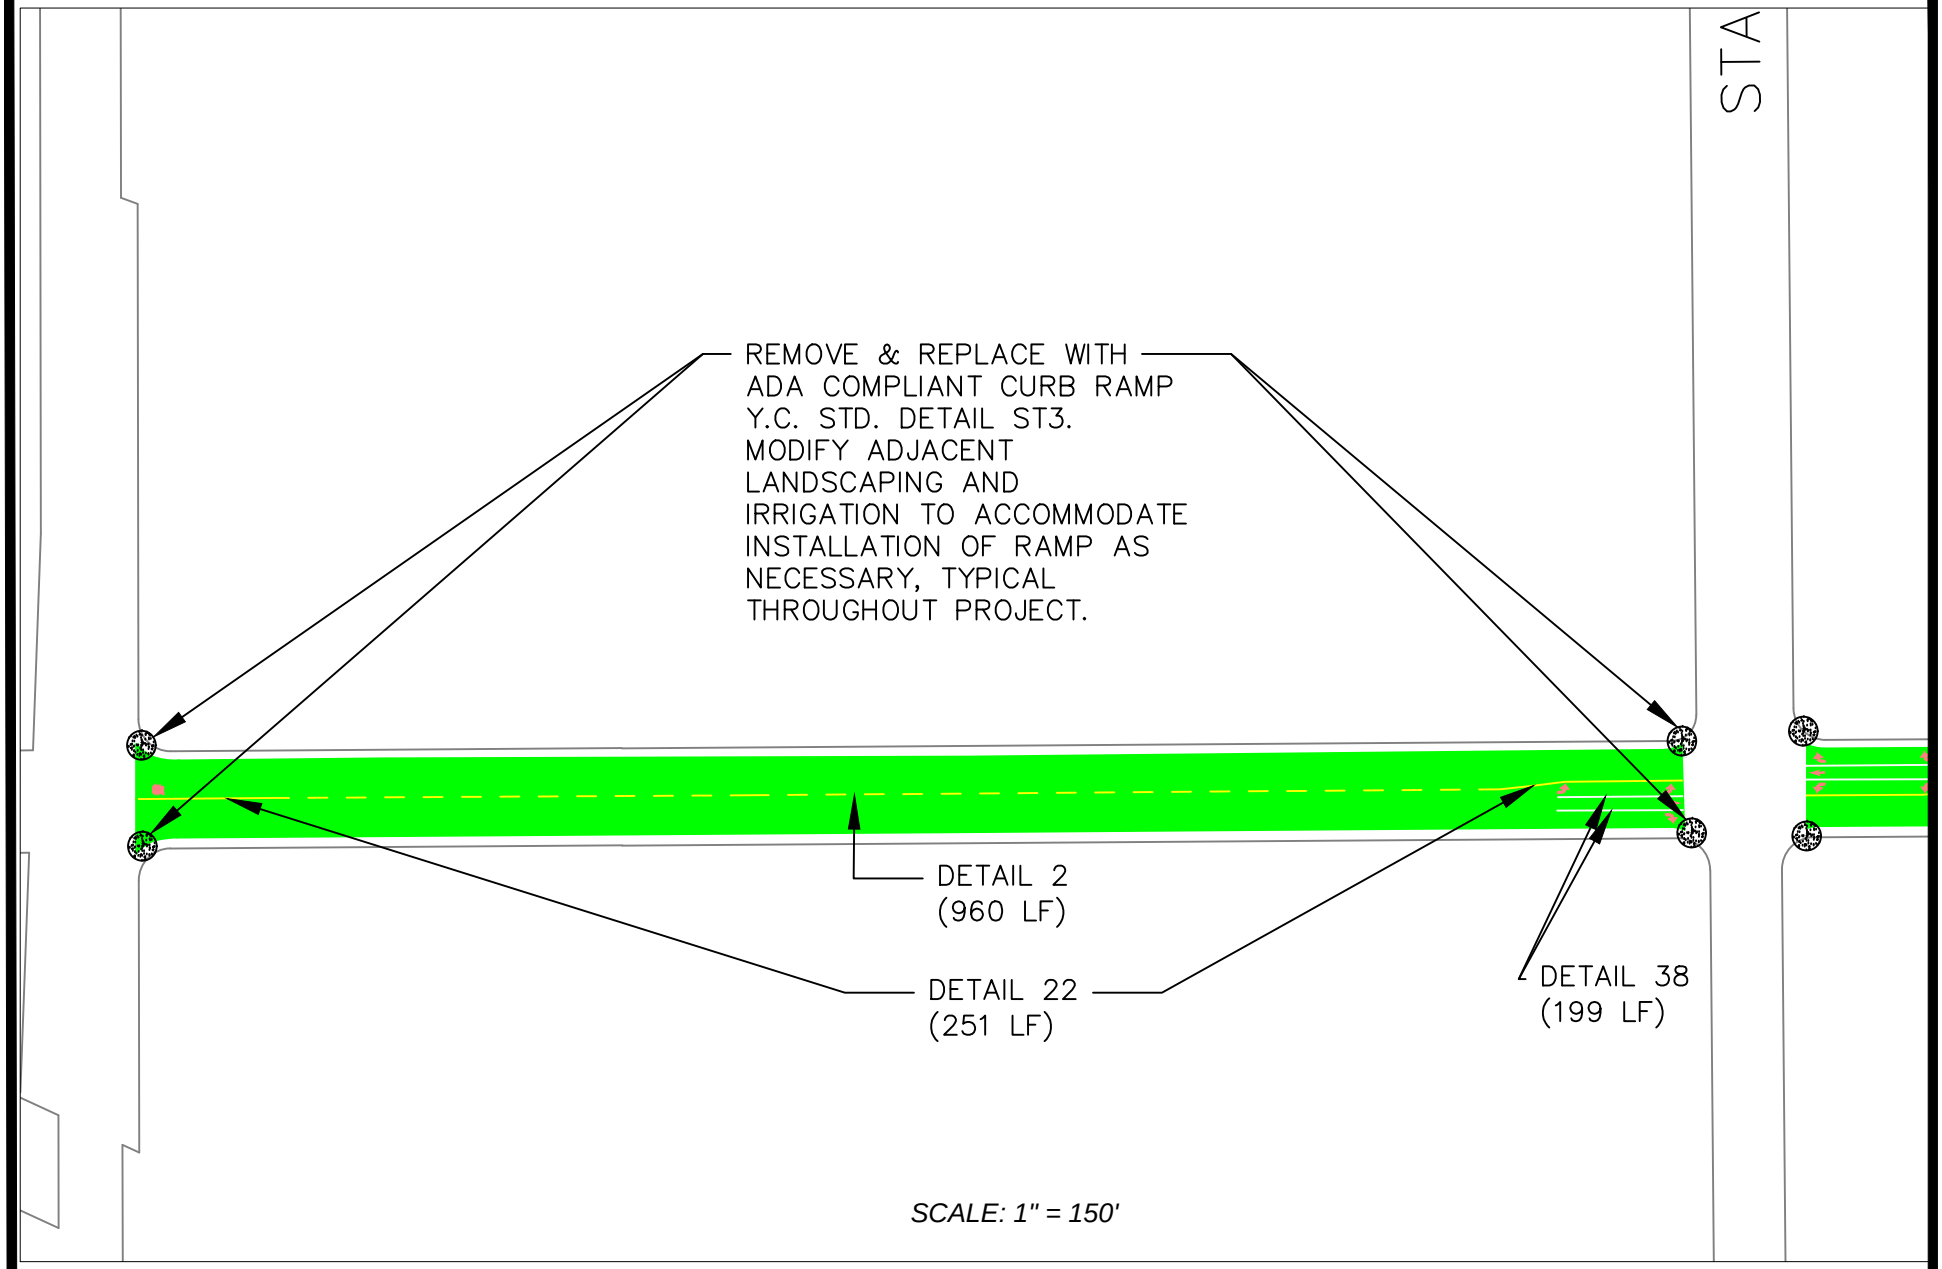

SCALE: 1" = 150'


GENERAL NOTES

1. Contractor shall provide public notification and posting.
2. Contractor shall clean and prepare the existing surface including removal of existing pavement striping, markers, and markings and covering all gate valve lids, manhole covers, and utility lids.
3. Contractor shall reference lids on gutters and provide traffic control.
4. All current pavement striping, markers and markings shall be replaced with thermoplastic traffic stripes and pavement markings at their respective original locations, unless design is specified differently within the project plans.
5. Original striping detail changes are typical throughout project.
6. All pavement markers including blue markers associated with fire hydrants shall be replaced by contractor.

CITY of YUBA CITY

2016 RESIDENTIAL RESURFACING PROJECT
EXHIBIT 3-01
POOLE BLVD.

SUBMITTED BY: J. WOLFFE
1201 CIVIC CENTER BLVD. YUBA CITY, CA 95993 (530) 822-4632
DESIGN BY: JGW
DRAWN BY: JGW
CHECKED BY: STAFF
DATE OF PLANS: JULY 19, 2016
DRAWING No. 5385-A
SHEET 9 OF 31 SHEETS

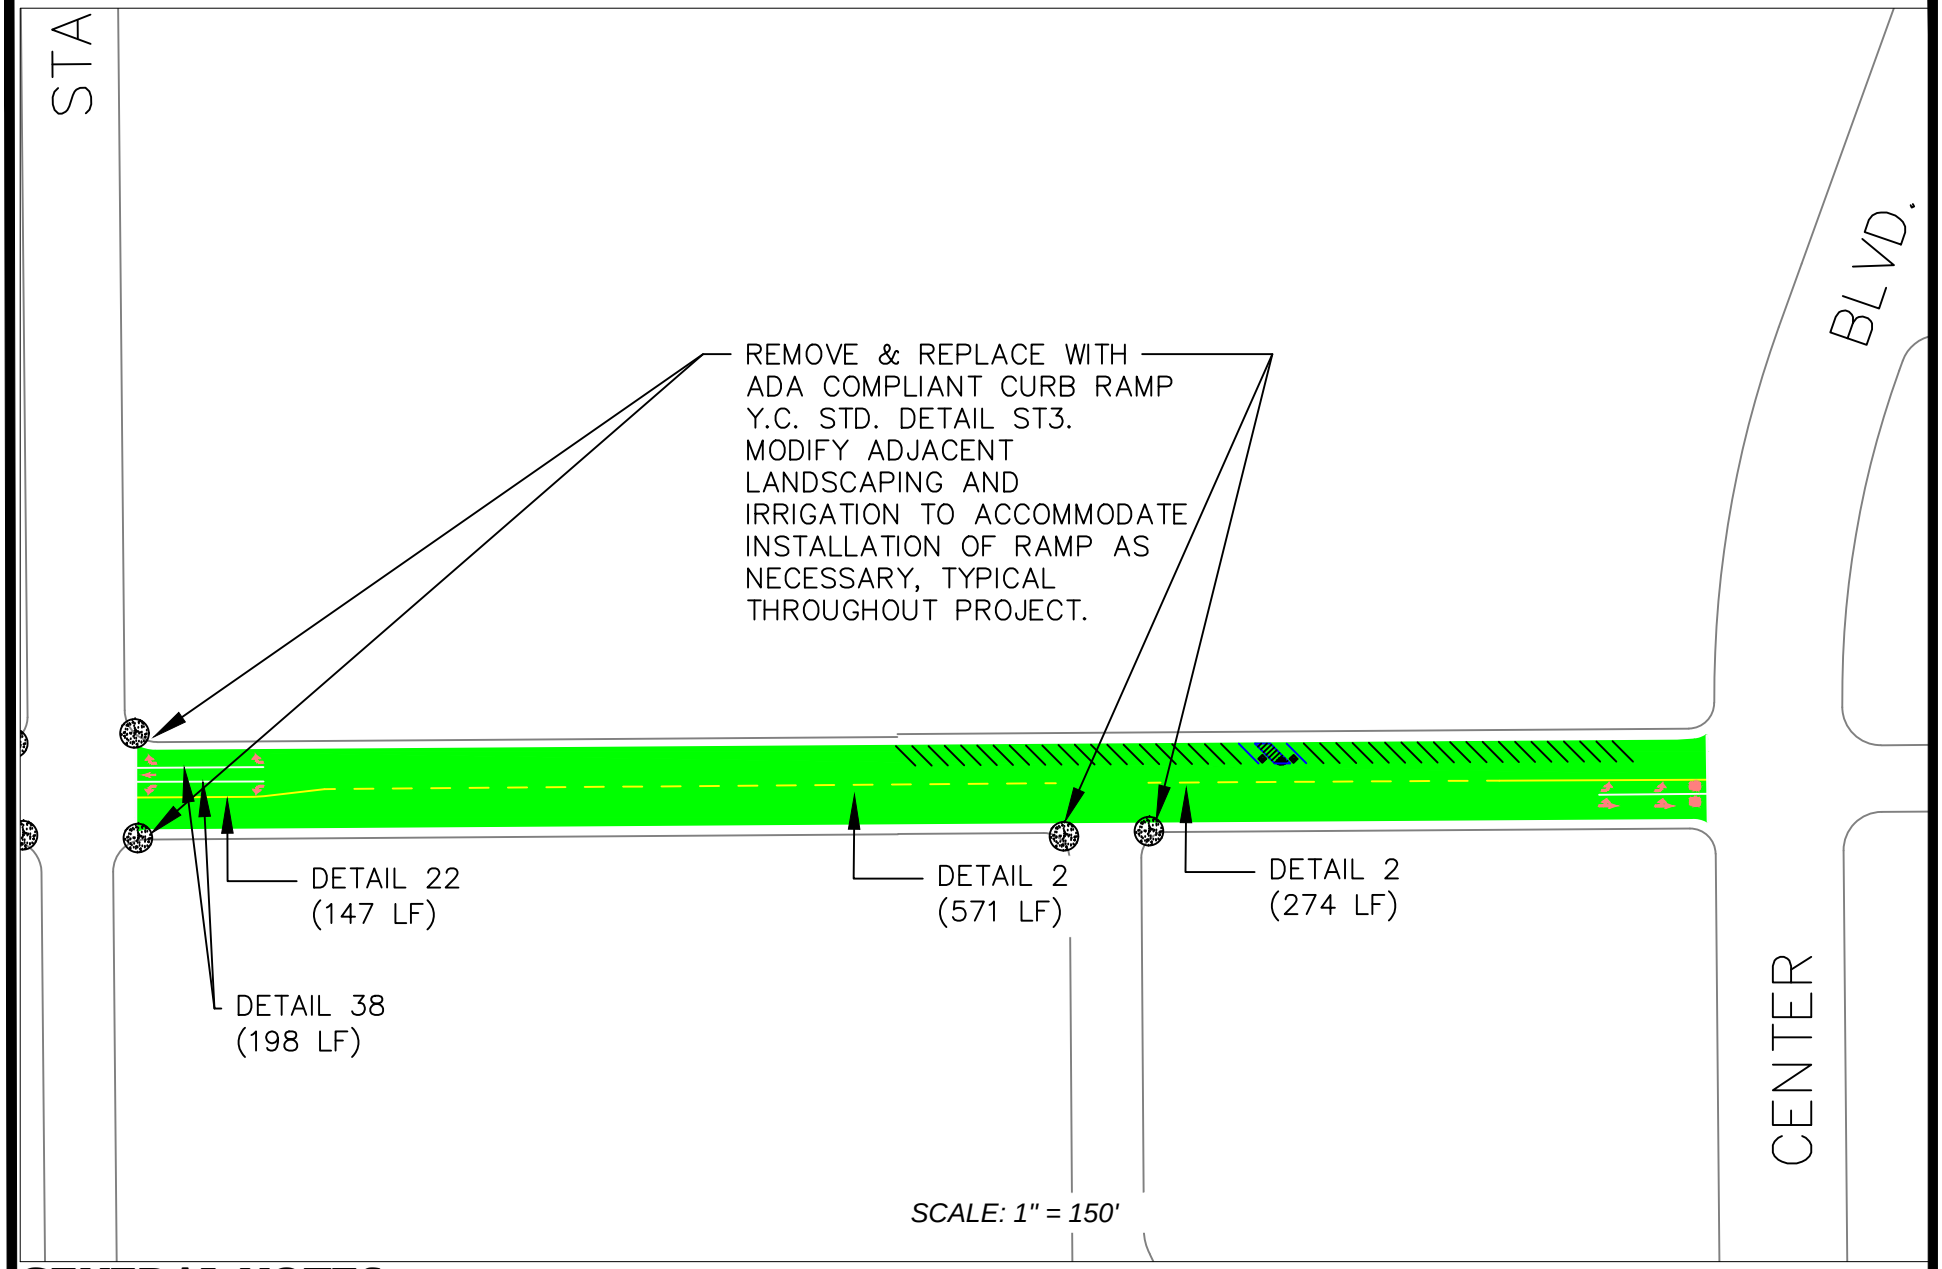


GENERAL NOTES

1. Contractor shall provide public notification and posting.
2. Contractor shall clean and prepare the existing surface including removal of existing pavement striping, markers, and markings and covering all gate valve lids, manhole covers, and utility lids.
3. Contractor shall reference lids on gutters and provide traffic control.
4. All current pavement striping, markers and markings shall be replaced with thermoplastic traffic stripes and pavement markings at their respective original locations, unless design is specified differently within the project plans.
5. Original striping detail changes are typical throughout project.
6. All pavement markers including blue markers associated with fire hydrants shall be replaced by contractor.

CITY of YUBA CITY

2016 RESIDENTIAL RESURFACING PROJECT
EXHIBIT 3-02
POOLE BLVD.

SUBMITTED BY: J. WOLFFE
1201 CIVIC CENTER BLVD. YUBA CITY, CA 95993 (530) 822-4632
DESIGN BY: JGW
DRAWN BY: JGW
CHECKED BY: STAFF
DATE OF PLANS: JULY 19, 2016
DRAWING No. 5385-A
SHEET 10 OF 31 SHEETS

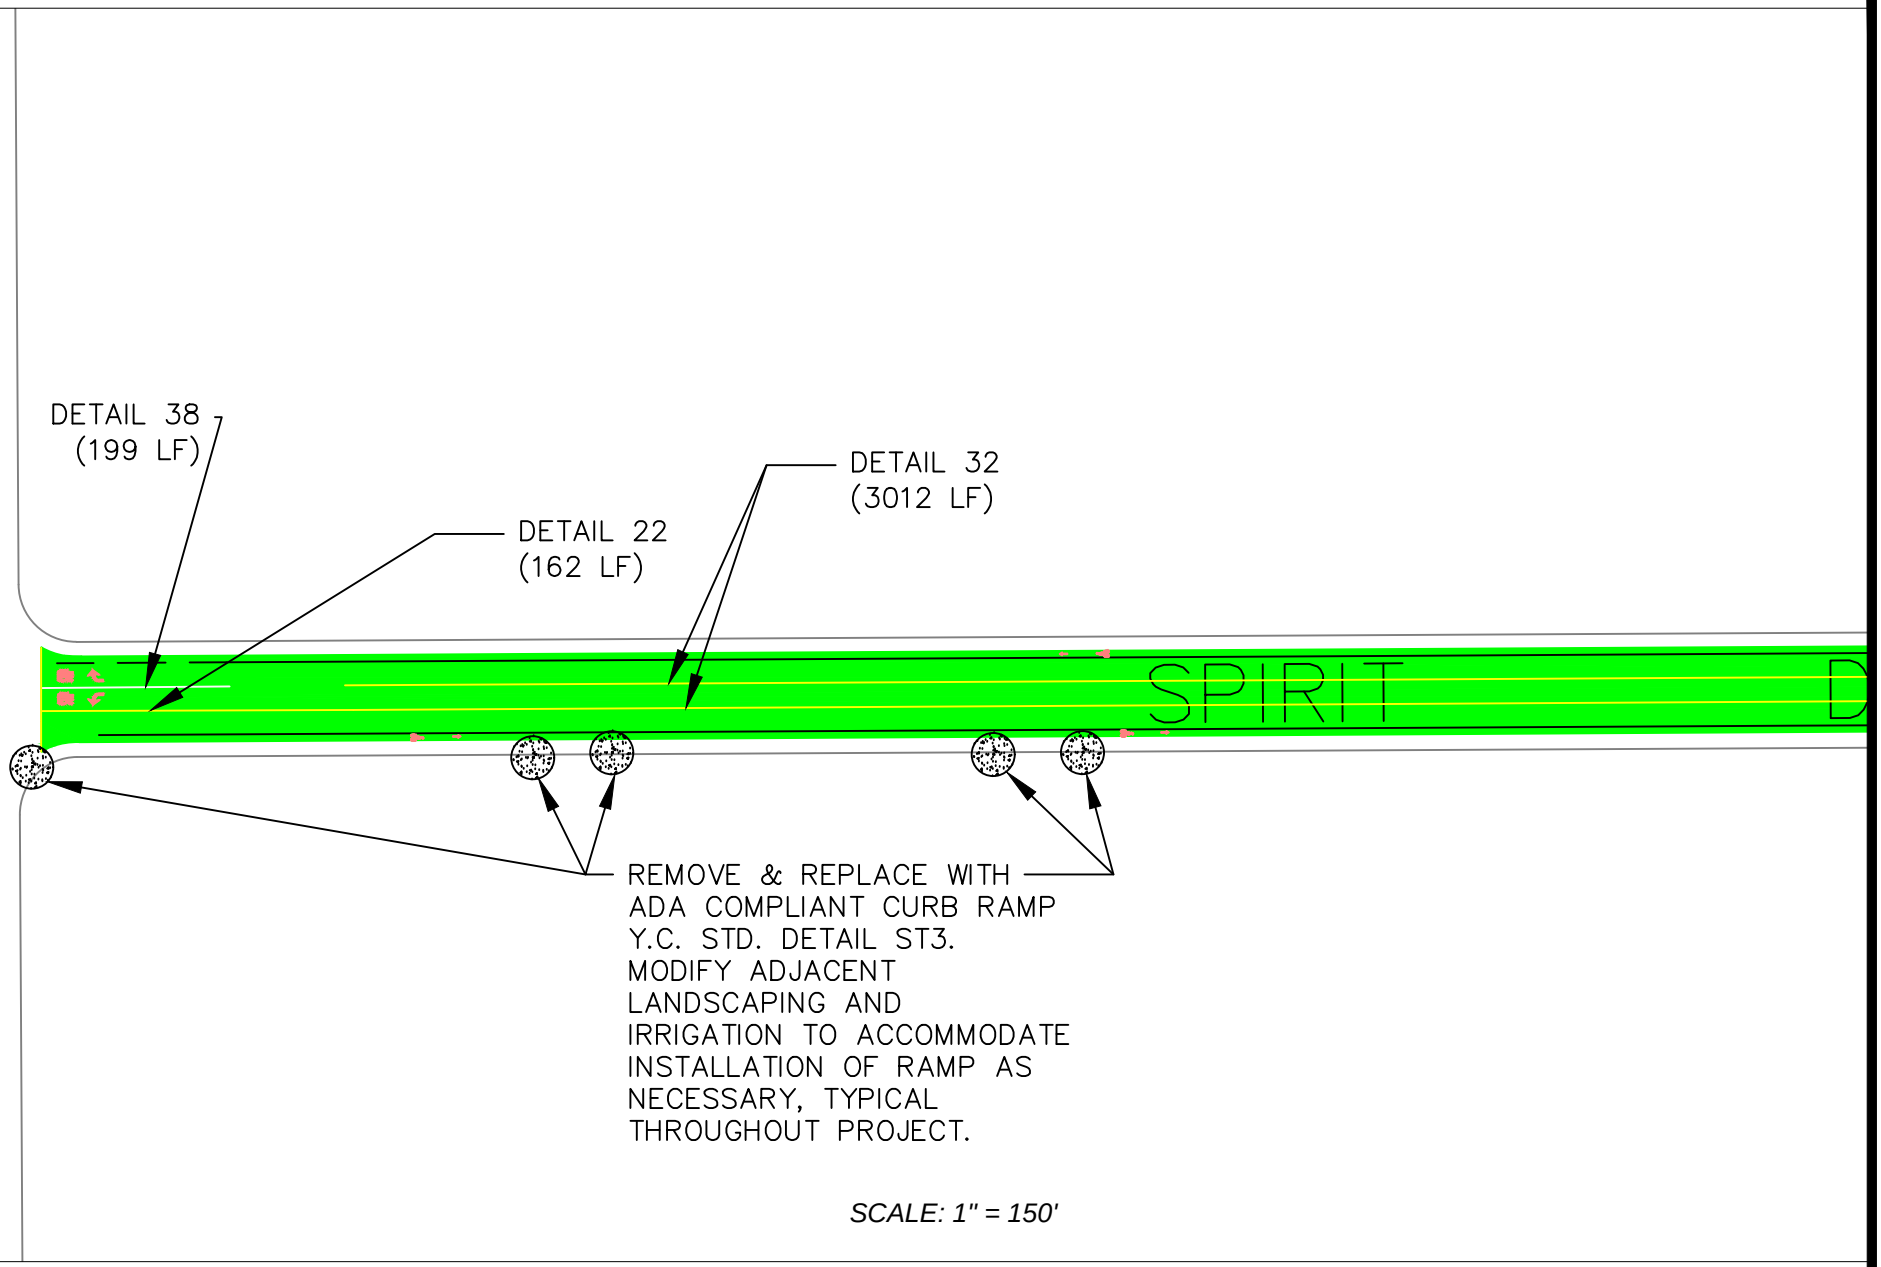

SCALE: 1" = 150'

GENERAL NOTES

1. Contractor shall provide public notification and posting.
2. Contractor shall clean and prepare the existing surface including removal of existing pavement striping, markers, and markings and covering all gate valve lids, manhole covers, and utility lids.
3. Contractor shall reference lids on gutters and provide traffic control.
4. All current pavement striping, markers and markings shall be replaced with thermoplastic traffic stripes and pavement markings at their respective original locations, unless design is specified differently within the project plans.
5. Original striping detail changes are typical throughout project.
6. All pavement markers including blue markers associated with fire hydrants shall be replaced by contractor.

CITY of YUBA CITY


2016 RESIDENTIAL RESURFACING PROJECT
EXHIBIT 3-03
SPIRIT WAY

SUBMITTED BY: J. WOLFFE
1201 CIVIC CENTER BLVD.
YUBA CITY, CA 95993
(530) 822-4632

DESIGN BY: JGW
DRAWN BY: JGW
CHECKED BY: STAFF
DATE OF PLANS: JULY 19, 2016

DRAWING No. 5385-A

SHEET 11 OF 31 SHEETS

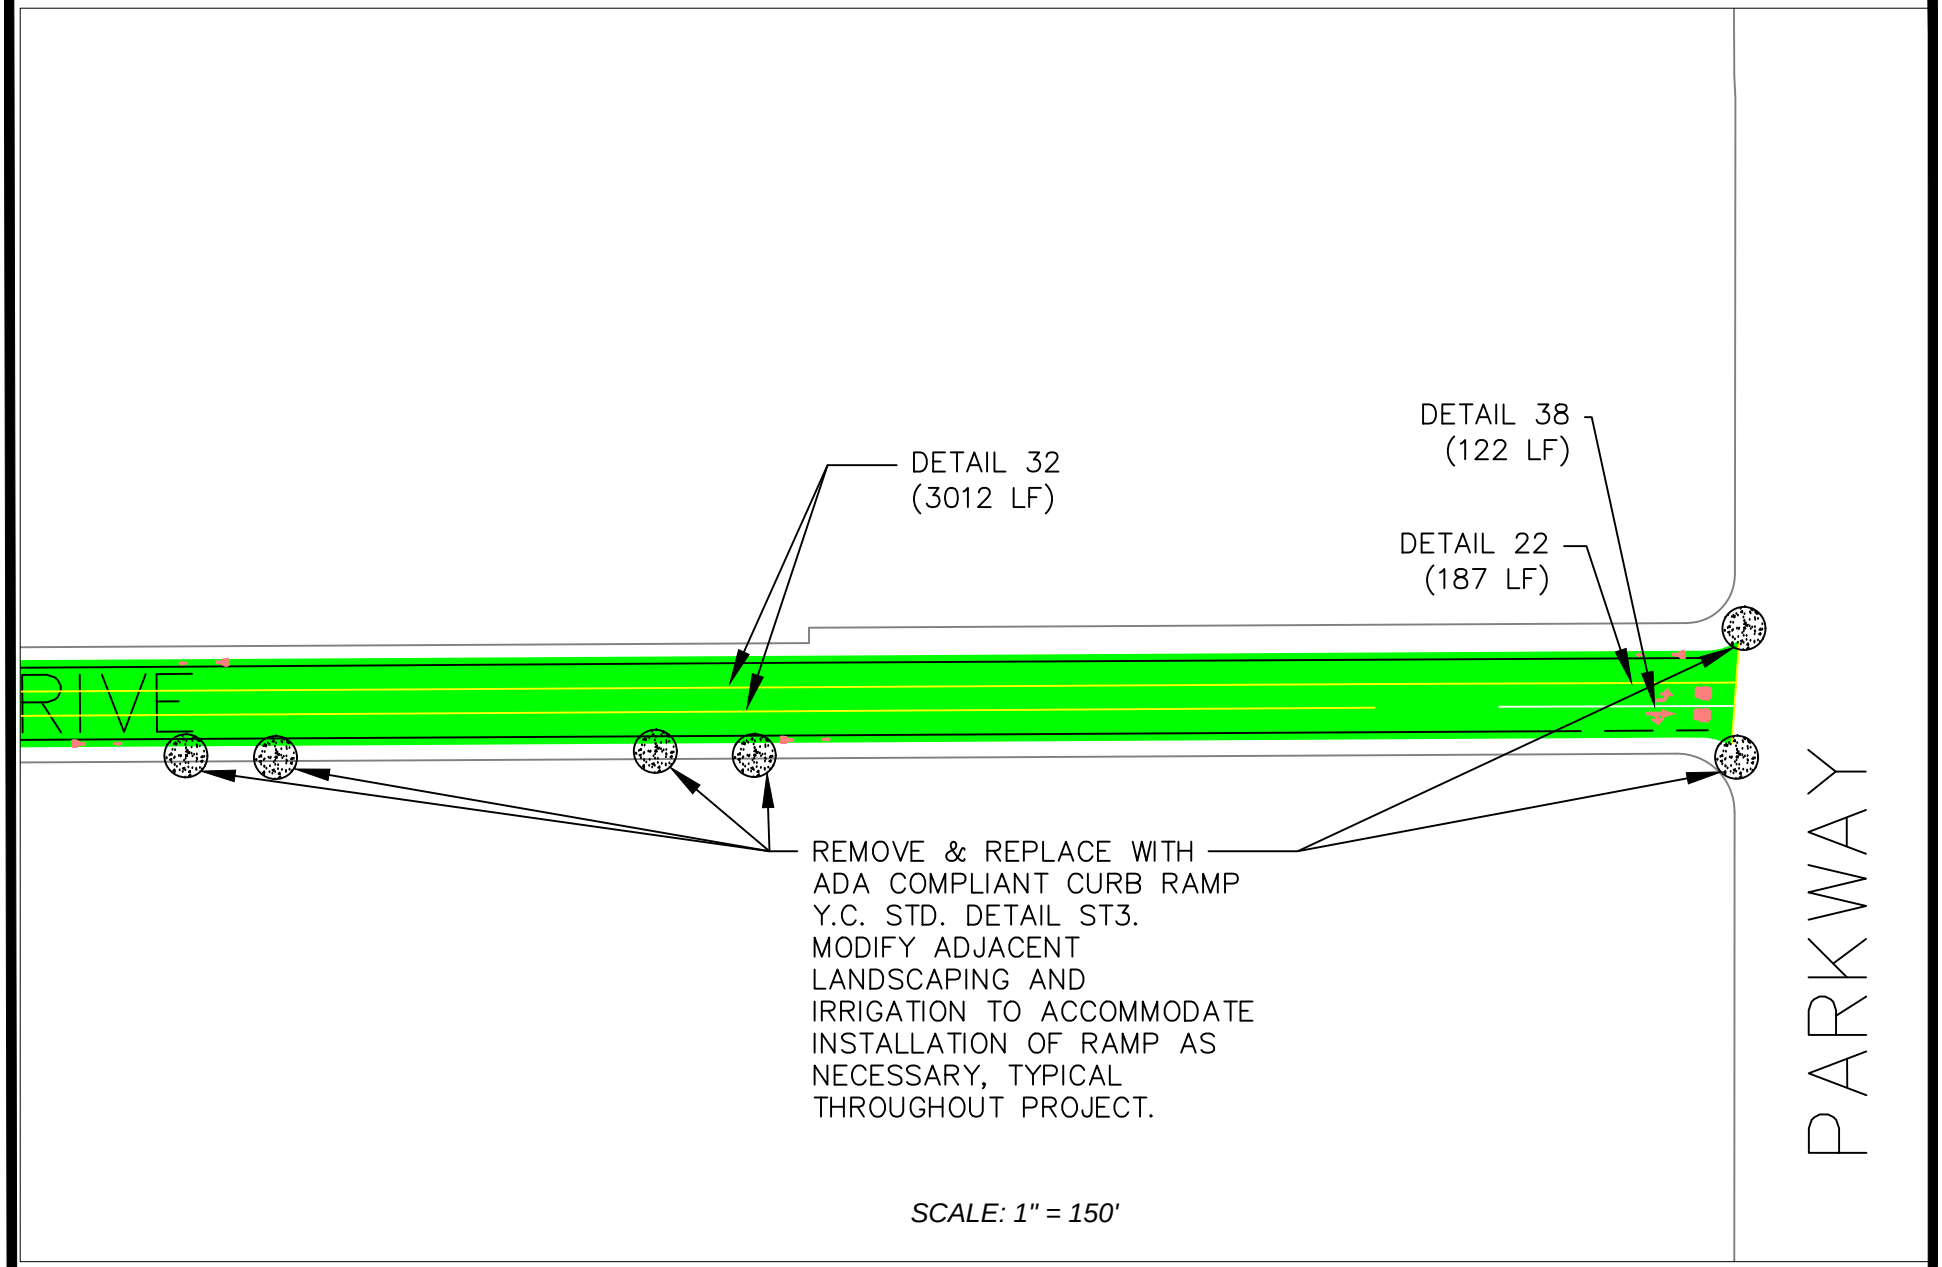

SCALE: 1" = 150'

GENERAL NOTES

1. Contractor shall provide public notification and posting.
2. Contractor shall clean and prepare the existing surface including removal of existing pavement striping, markers, and markings and covering all gate valve lids, manhole covers, and utility lids.
3. Contractor shall reference lids on gutters and provide traffic control.
4. All current pavement striping, markers and markings shall be replaced with thermoplastic traffic stripes and pavement markings at their respective original locations, unless design is specified differently within the project plans.
5. Original striping detail changes are typical throughout project.
6. All pavement markers including blue markers associated with fire hydrants shall be replaced by contractor.

CITY of YUBA CITY

2016 RESIDENTIAL RESURFACING PROJECT
EXHIBIT 3-04
SPIRIT WAY

SUBMITTED BY: J. WOLFFE	DESIGN BY: JGW	DRAWING No. 5385-A
1201 CIVIC CENTER BLVD. YUBA CITY, CA 95993 (530) 822-4632	DRAWN BY: JGW	
	CHECKED BY: STAFF	
	DATE OF PLANS: JULY 19, 2016	SHEET 12 OF 31 SHEETS

CITY OF YUBA CITY


RESIDENTIAL RESURFACING PROJECT 2016


PROJECT LAYOUT: AREA 4


LEGEND
SLURRY SEAL
CAPE SEAL

SCALE: 1" = 300'

SHEET 13 OF 31

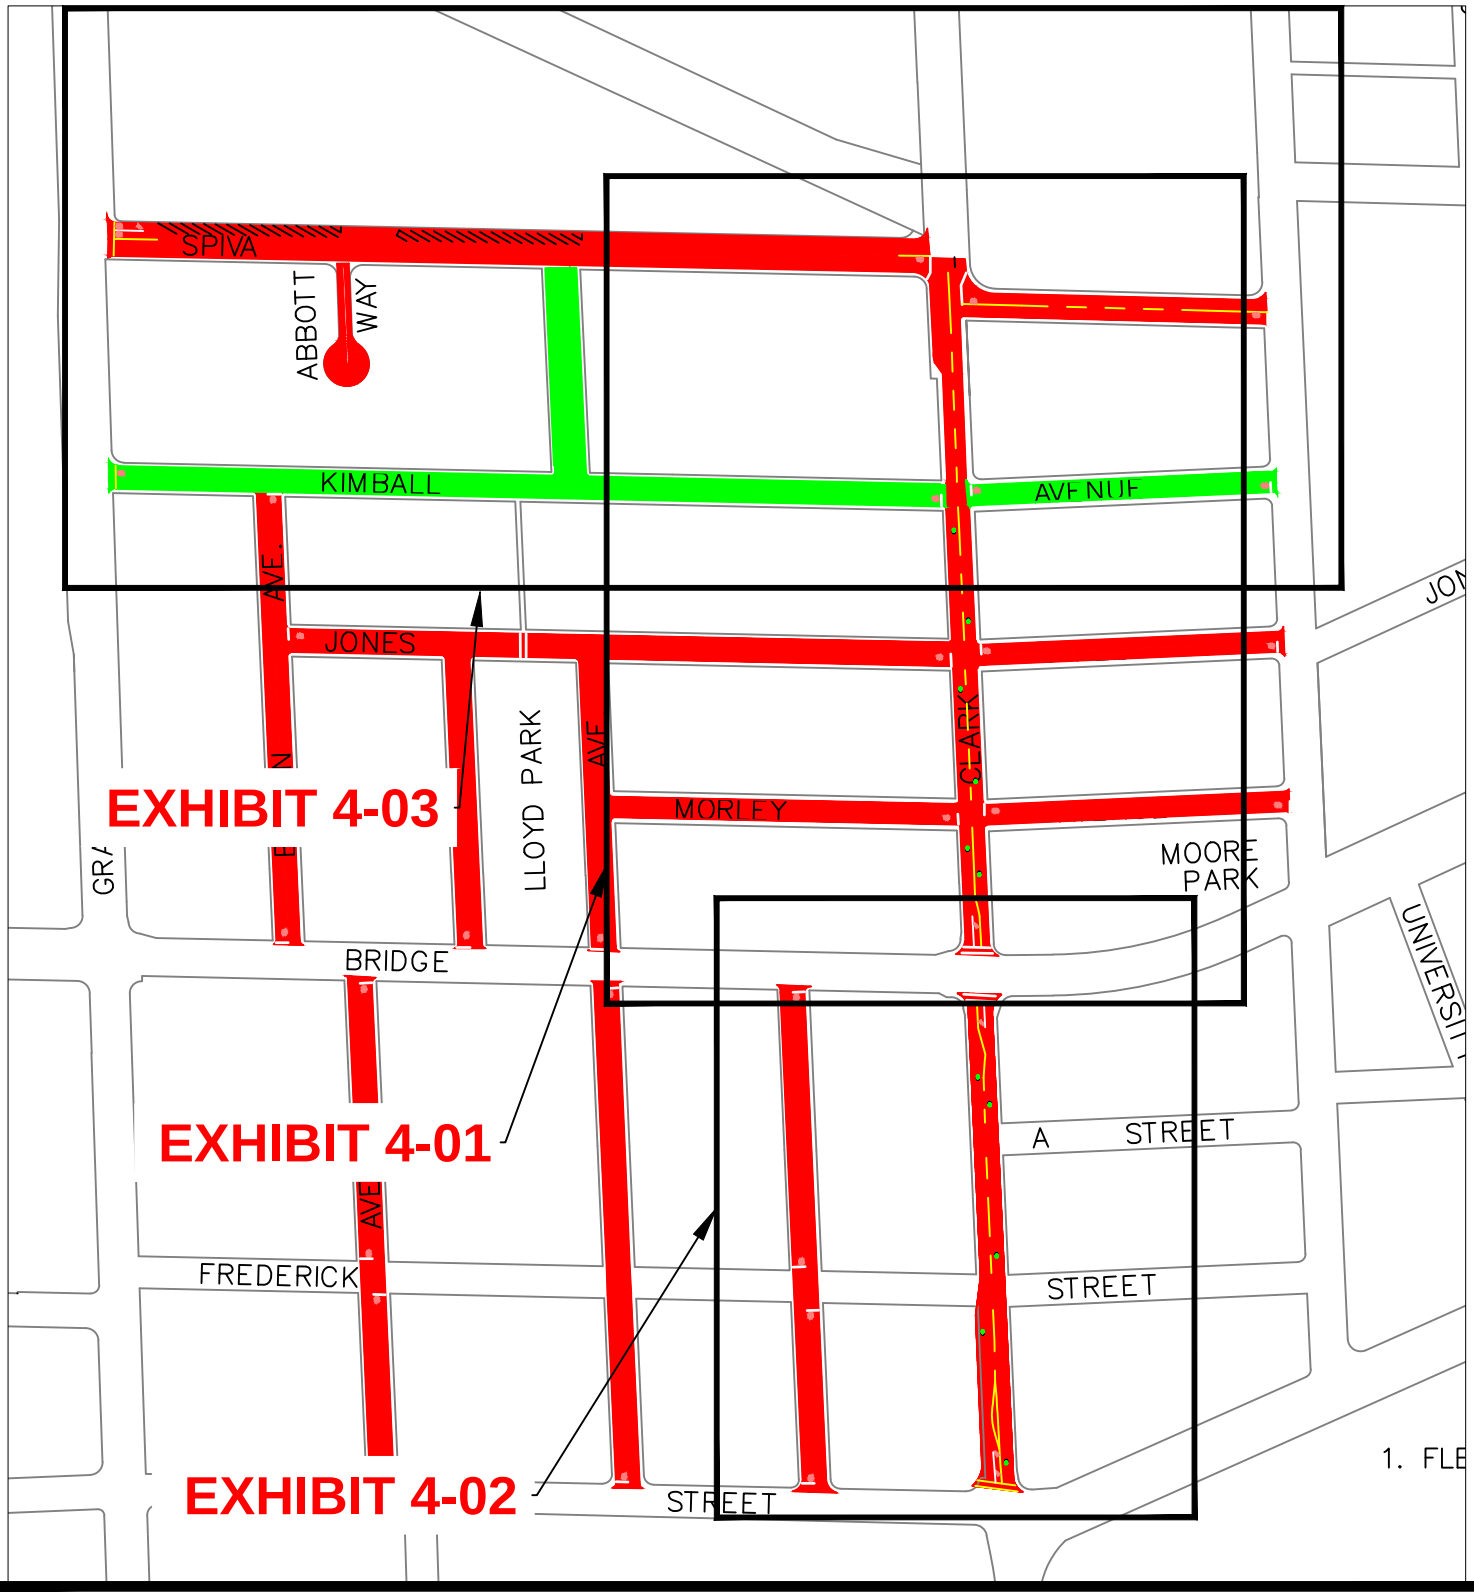

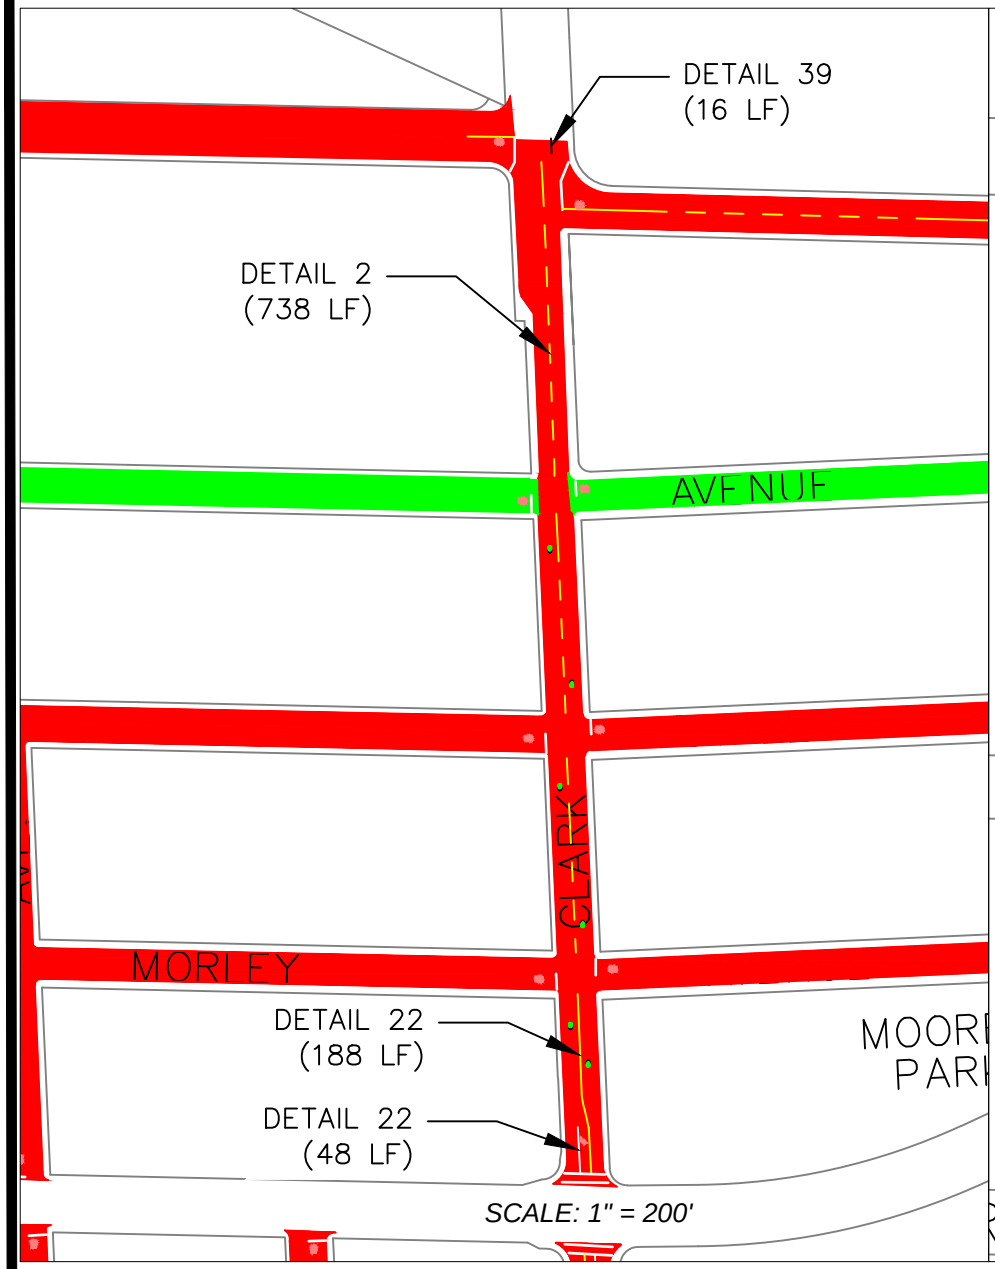

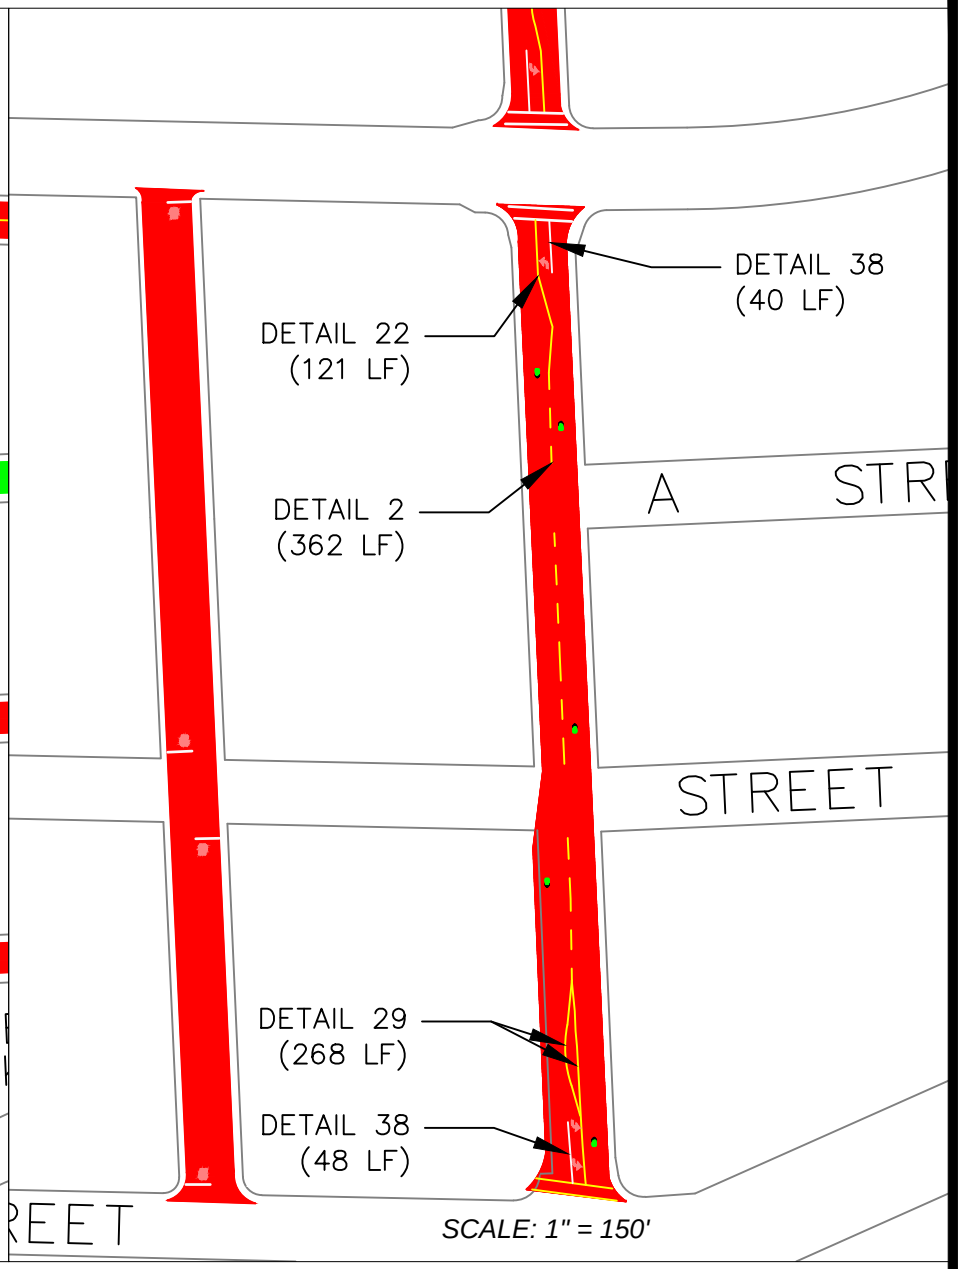

GENERAL NOTES

4-01


4-02

1. Contractor shall provide public notification and posting.
2. Contractor shall clean and prepare the existing surface including removal of existing pavement striping, markers, and markings and covering all gate valve lids, manhole covers, and utility lids.
3. Contractor shall reference lids on gutters and provide traffic control.
4. All current pavement striping, markers and markings shall be replaced with thermoplastic traffic stripes and pavement markings at their respective original locations, unless design is specified differently within the project plans.
5. Original striping detail changes are typical throughout project.
6. All pavement markers including blue markers associated with fire hydrants shall be replaced by contractor.

CITY of YUBA CITY

2016 RESIDENTIAL RESURFACING PROJECT
EXHIBIT 4-01, 4-02
CLARK AVE.

SUBMITTED BY: J. WOLFFE	DESIGN BY: JGW	DRAWING No. 5385-A
1201 CIVIC CENTER BLVD. YUBA CITY, CA 95993 (530) 822-4632	DRAWN BY: JGW	
	CHECKED BY: STAFF	
	DATE OF PLANS: JULY 19, 2016	SHEET 14 OF 31 SHEETS

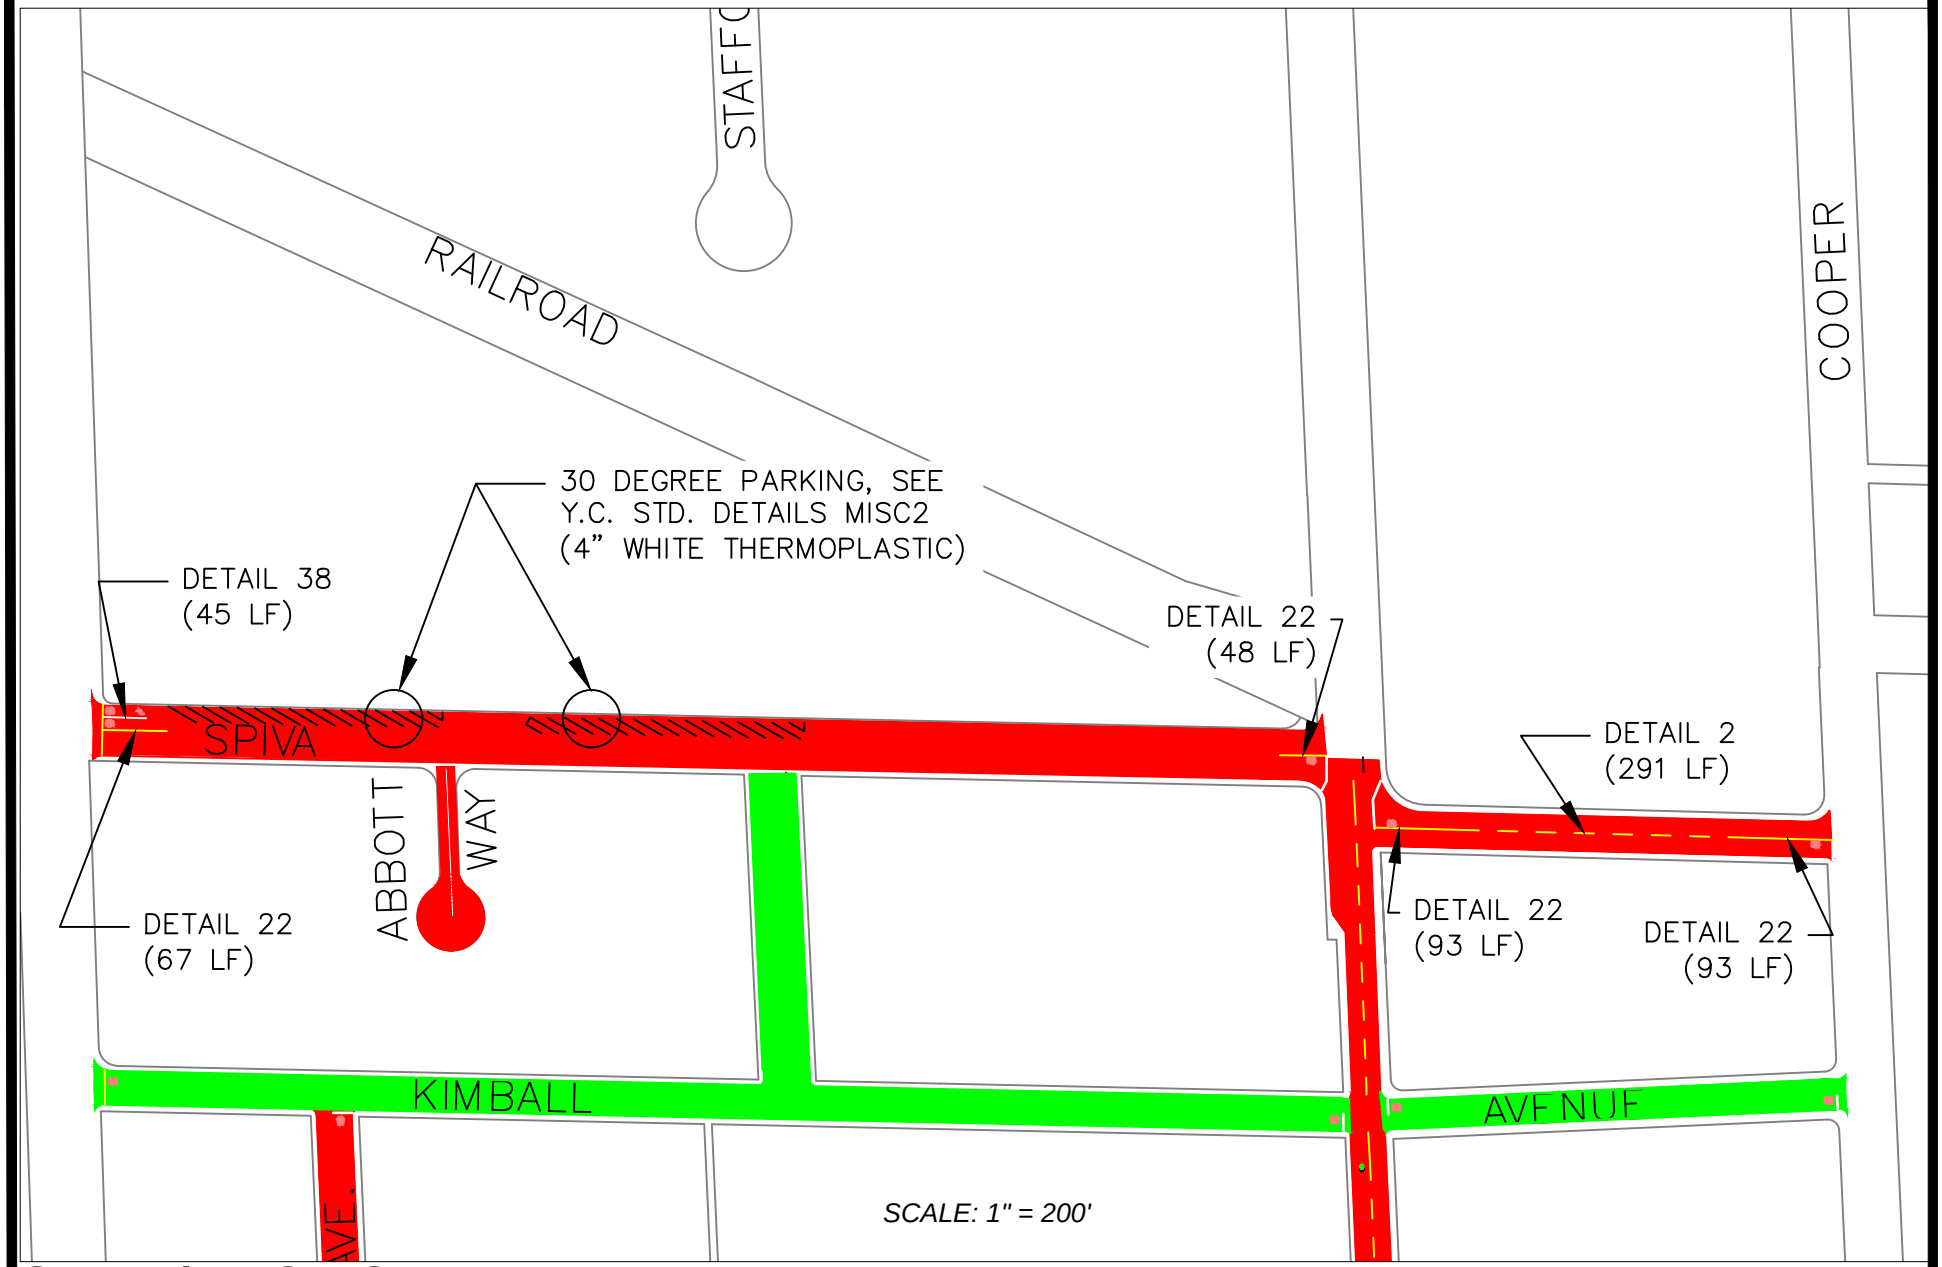

GENERAL NOTES

1. Contractor shall provide public notification and posting.
2. Contractor shall clean and prepare the existing surface including removal of existing pavement striping, markers, and markings and covering all gate valve lids, manhole covers, and utility lids.
3. Contractor shall reference lids on gutters and provide traffic control.
4. All current pavement striping, markers and markings shall be replaced with thermoplastic traffic stripes and pavement markings at their respective original locations, unless design is specified differently within the project plans.
5. Original striping detail changes are typical throughout project.
6. All pavement markers including blue markers associated with fire hydrants shall be replaced by contractor.

CITY of YUBA CITY

2016 RESIDENTIAL RESURFACING PROJECT
EXHIBIT 4-03
SPIVA AVE.

SUBMITTED BY: J. WOLFFE	DESIGN BY: JGW	DRAWING No. 5385-A
1201 CIVIC CENTER BLVD. YUBA CITY, CA 95993 (530) 822-4632	DRAWN BY: JGW	
	CHECKED BY: STAFF	
	DATE OF PLANS: JULY 19, 2016	SHEET 15 OF 31 SHEETS

CITY OF YUBA CITY


RESIDENTIAL RESURFACING PROJECT 2016


PROJECT LAYOUT: AREA 5

LEGEND
CAPE SEAL


SCALE: 1" = 250'

SHEET 16 OF 31

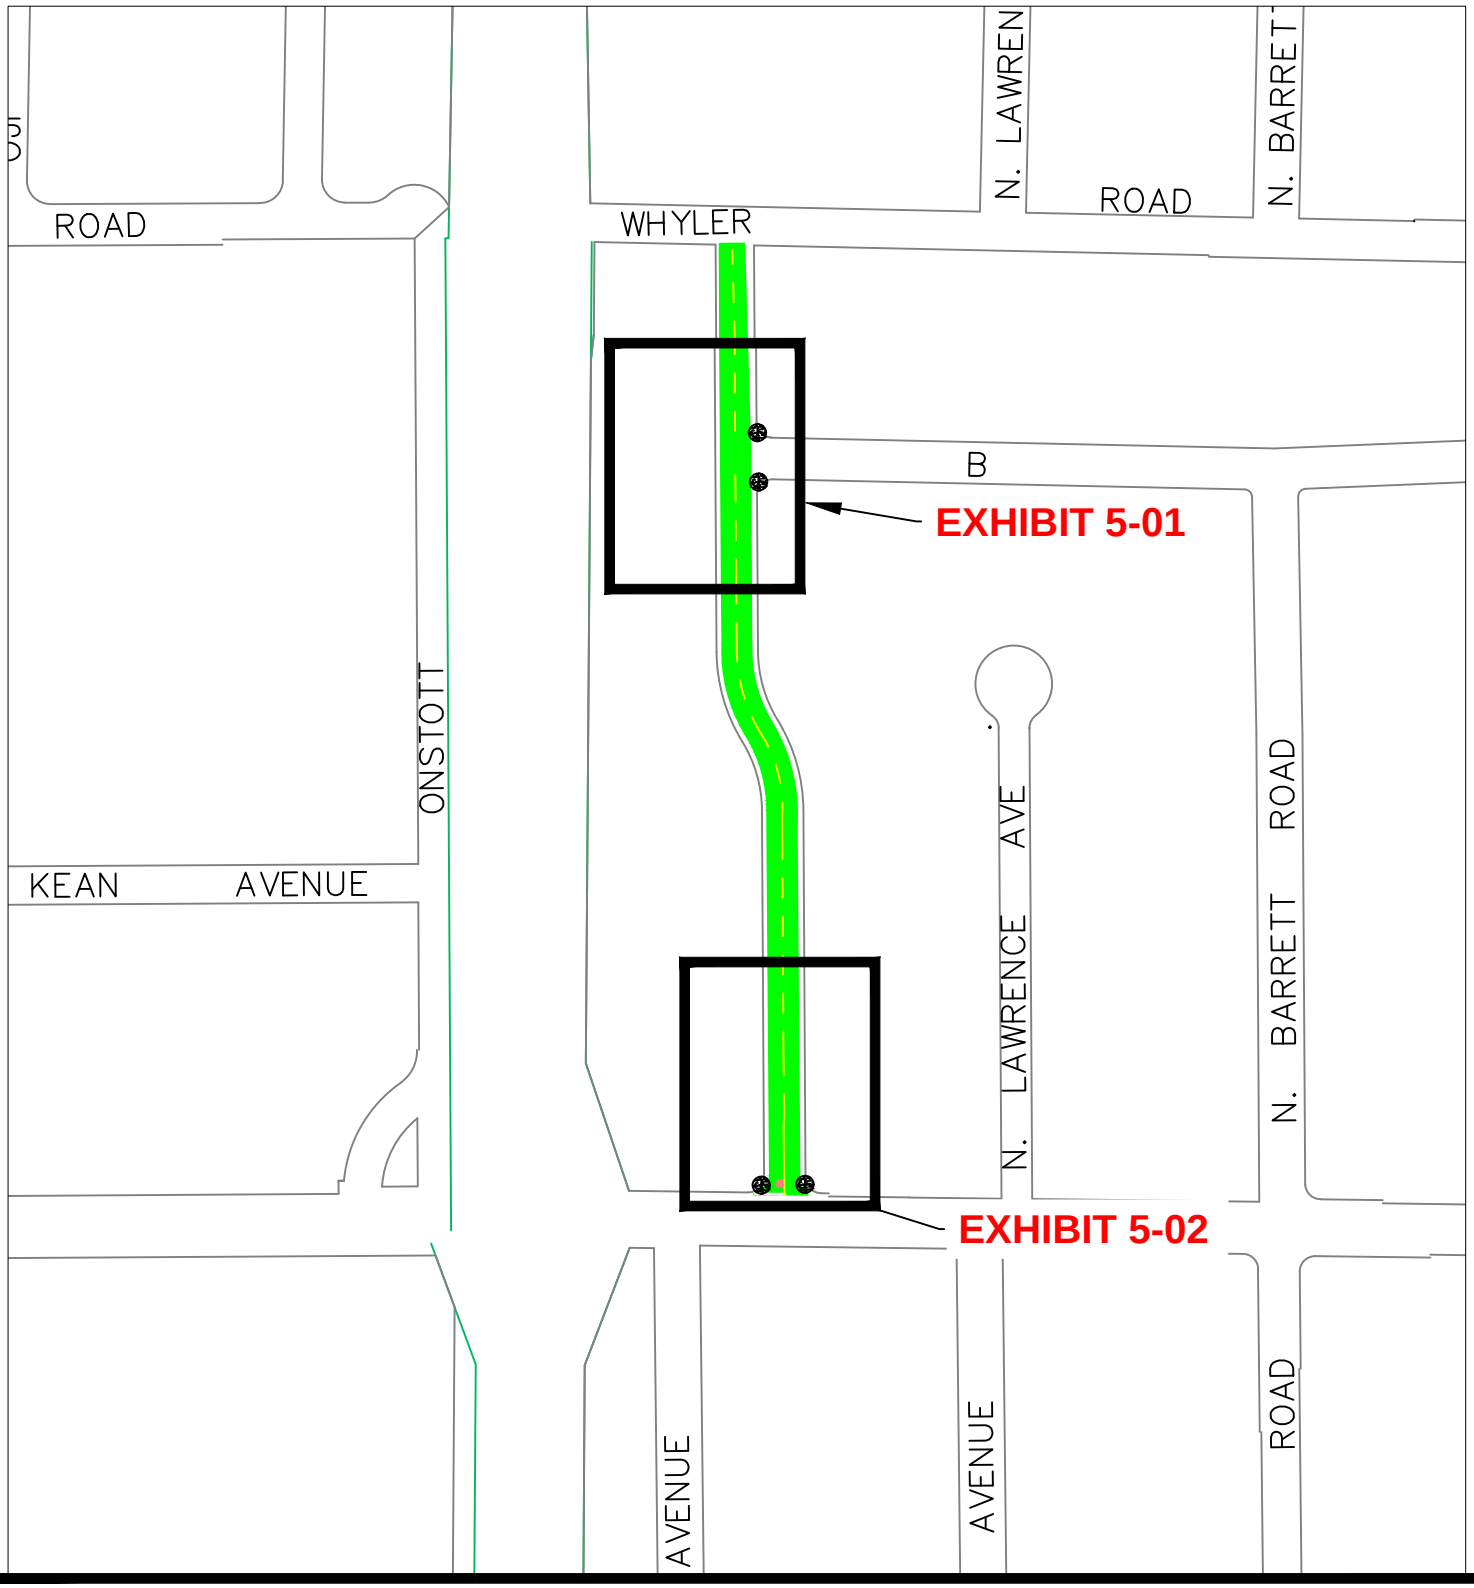

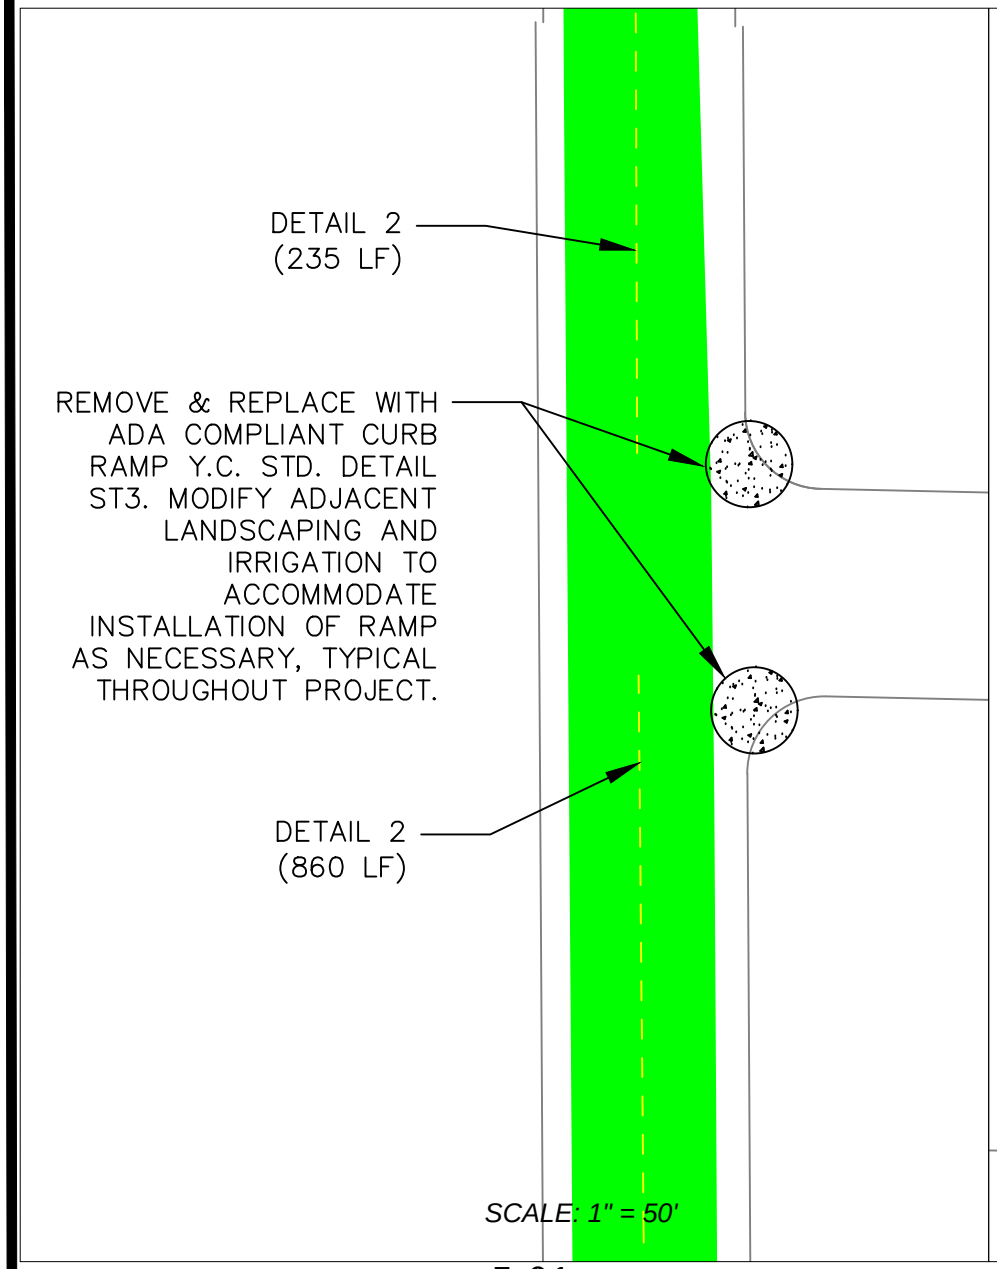

5-01

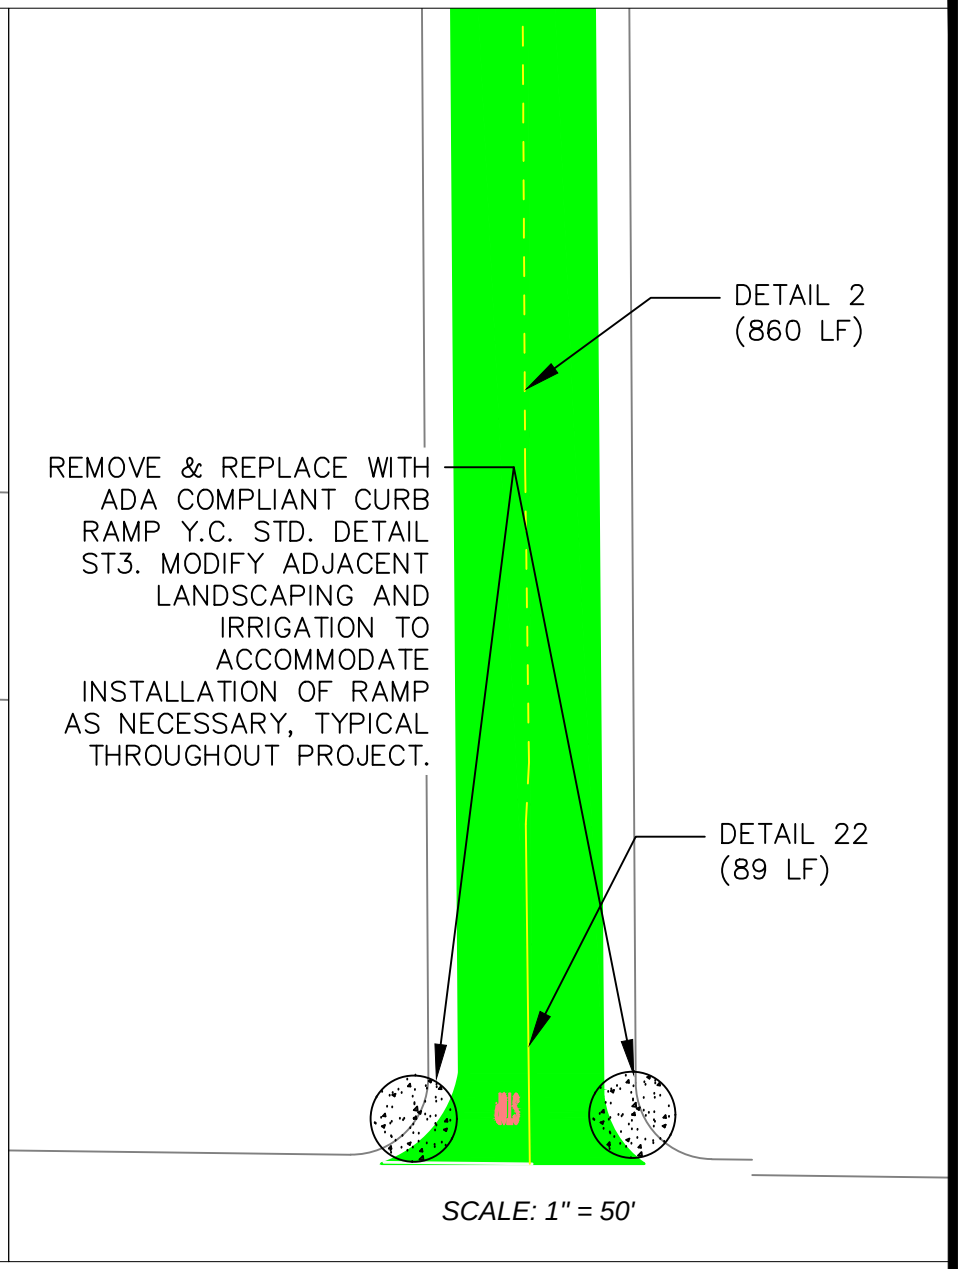

5-02

GENERAL NOTES

1. Contractor shall provide public notification and posting.
2. Contractor shall clean and prepare the existing surface including removal of existing pavement striping, markers, and markings and covering all gate valve lids, manhole covers, and utility lids.
3. Contractor shall reference lids on gutters and provide traffic control.
4. All current pavement striping, markers and markings shall be replaced with thermoplastic traffic stripes and pavement markings at their respective original locations, unless design is specified differently within the project plans.
5. Original striping detail changes are typical throughout project.
6. All pavement markers including blue markers associated with fire hydrants shall be replaced by contractor.

CITY of YUBA CITY

2016 RESIDENTIAL RESURFACING PROJECT
EXHIBIT 5-01, 5-02
PALORA AVE.

SUBMITTED BY: J. WOLFFE	DESIGN BY: JGW	DRAWING No.	
1201 CIVIC CENTER BLVD. YUBA CITY, CA 95993 (530) 822-4632	DRAWN BY: JGW	5385-A	
	CHECKED BY: STAFF	SHEET 17 OF 31 SHEETS	
	DATE OF PLANS: JULY 19, 2016		

CITY OF YUBA CITY


RESIDENTIAL RESURFACING PROJECT 2016

PROJECT LAYOUT: AREA 6

LEGEND
SLURRY SEAL
PROPOSED SLURRY
(PRIVATE PROP)

SCALE: 1" = 300'

SHEET 18 OF 31

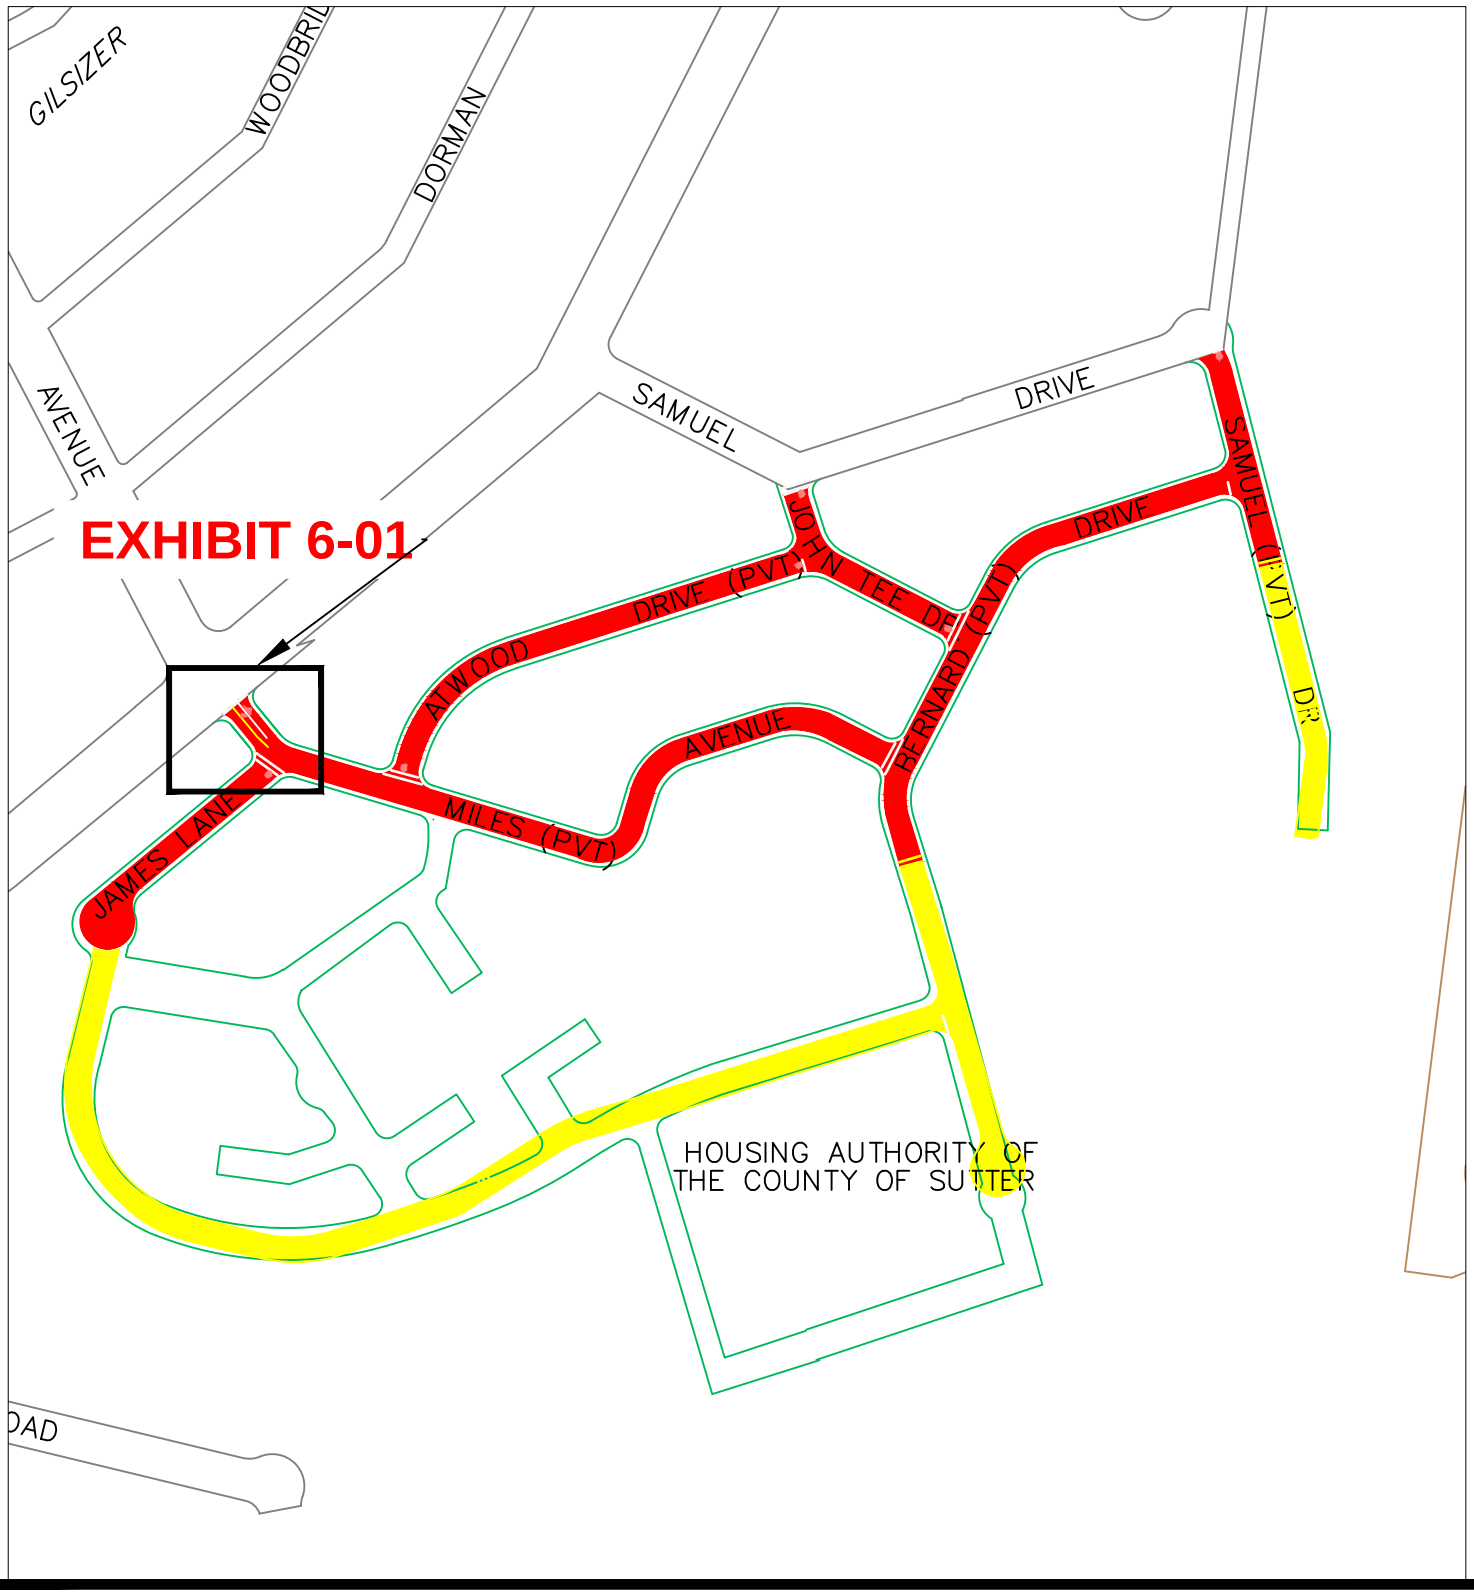



GENERAL NOTES

1. Contractor shall provide public notification and posting.
2. Contractor shall clean and prepare the existing surface including removal of existing pavement striping, markers, and markings and covering all gate valve lids, manhole covers, and utility lids.
3. Contractor shall reference lids on gutters and provide traffic control.
4. All current pavement striping, markers and markings shall be replaced with thermoplastic traffic stripes and pavement markings at their respective original locations, unless design is specified differently within the project plans.
5. Original striping detail changes are typical throughout project.
6. All pavement markers including blue markers associated with fire hydrants shall be replaced by contractor.

CITY of YUBA CITY

2016 RESIDENTIAL RESURFACING PROJECT
EXHIBIT 6-01
ALLEN WAY

SUBMITTED BY: J. WOLFFE	DESIGN BY: JGW	DRAWING No.	
1201 CIVIC CENTER BLVD. YUBA CITY, CA 95993 (530) 822-4632	DRAWN BY: JGW	5385-A	
	CHECKED BY: STAFF	SHEET 19 OF 31 SHEETS	
	DATE OF PLANS: JULY 19, 2016		

CITY OF YUBA CITY


RESIDENTIAL RESURFACING PROJECT 2016


PROJECT LAYOUT: AREA 7

LEGEND
SLURRY SEAL
CAPE SEAL

SCALE: 1" = 500'

SHEET 20 OF 31

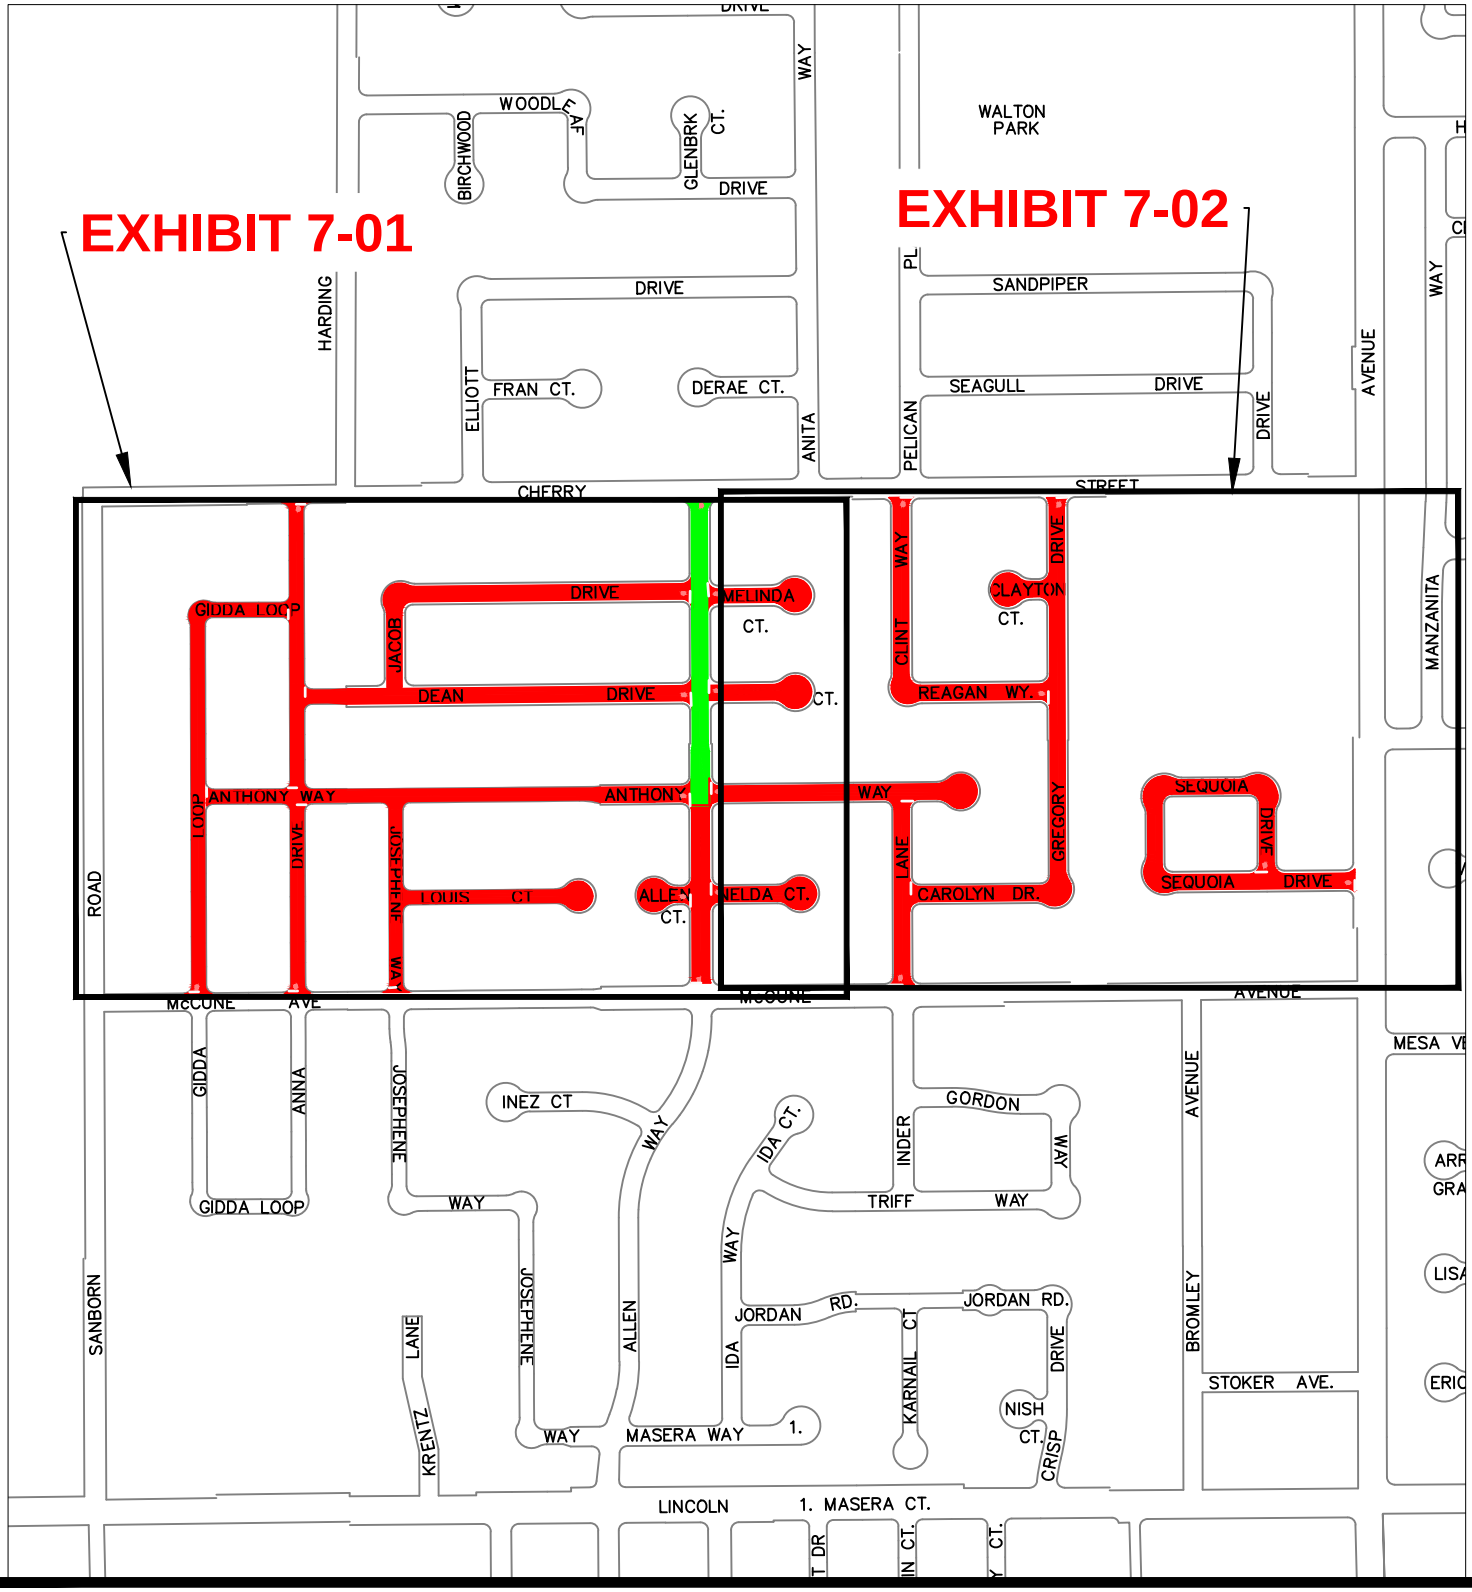

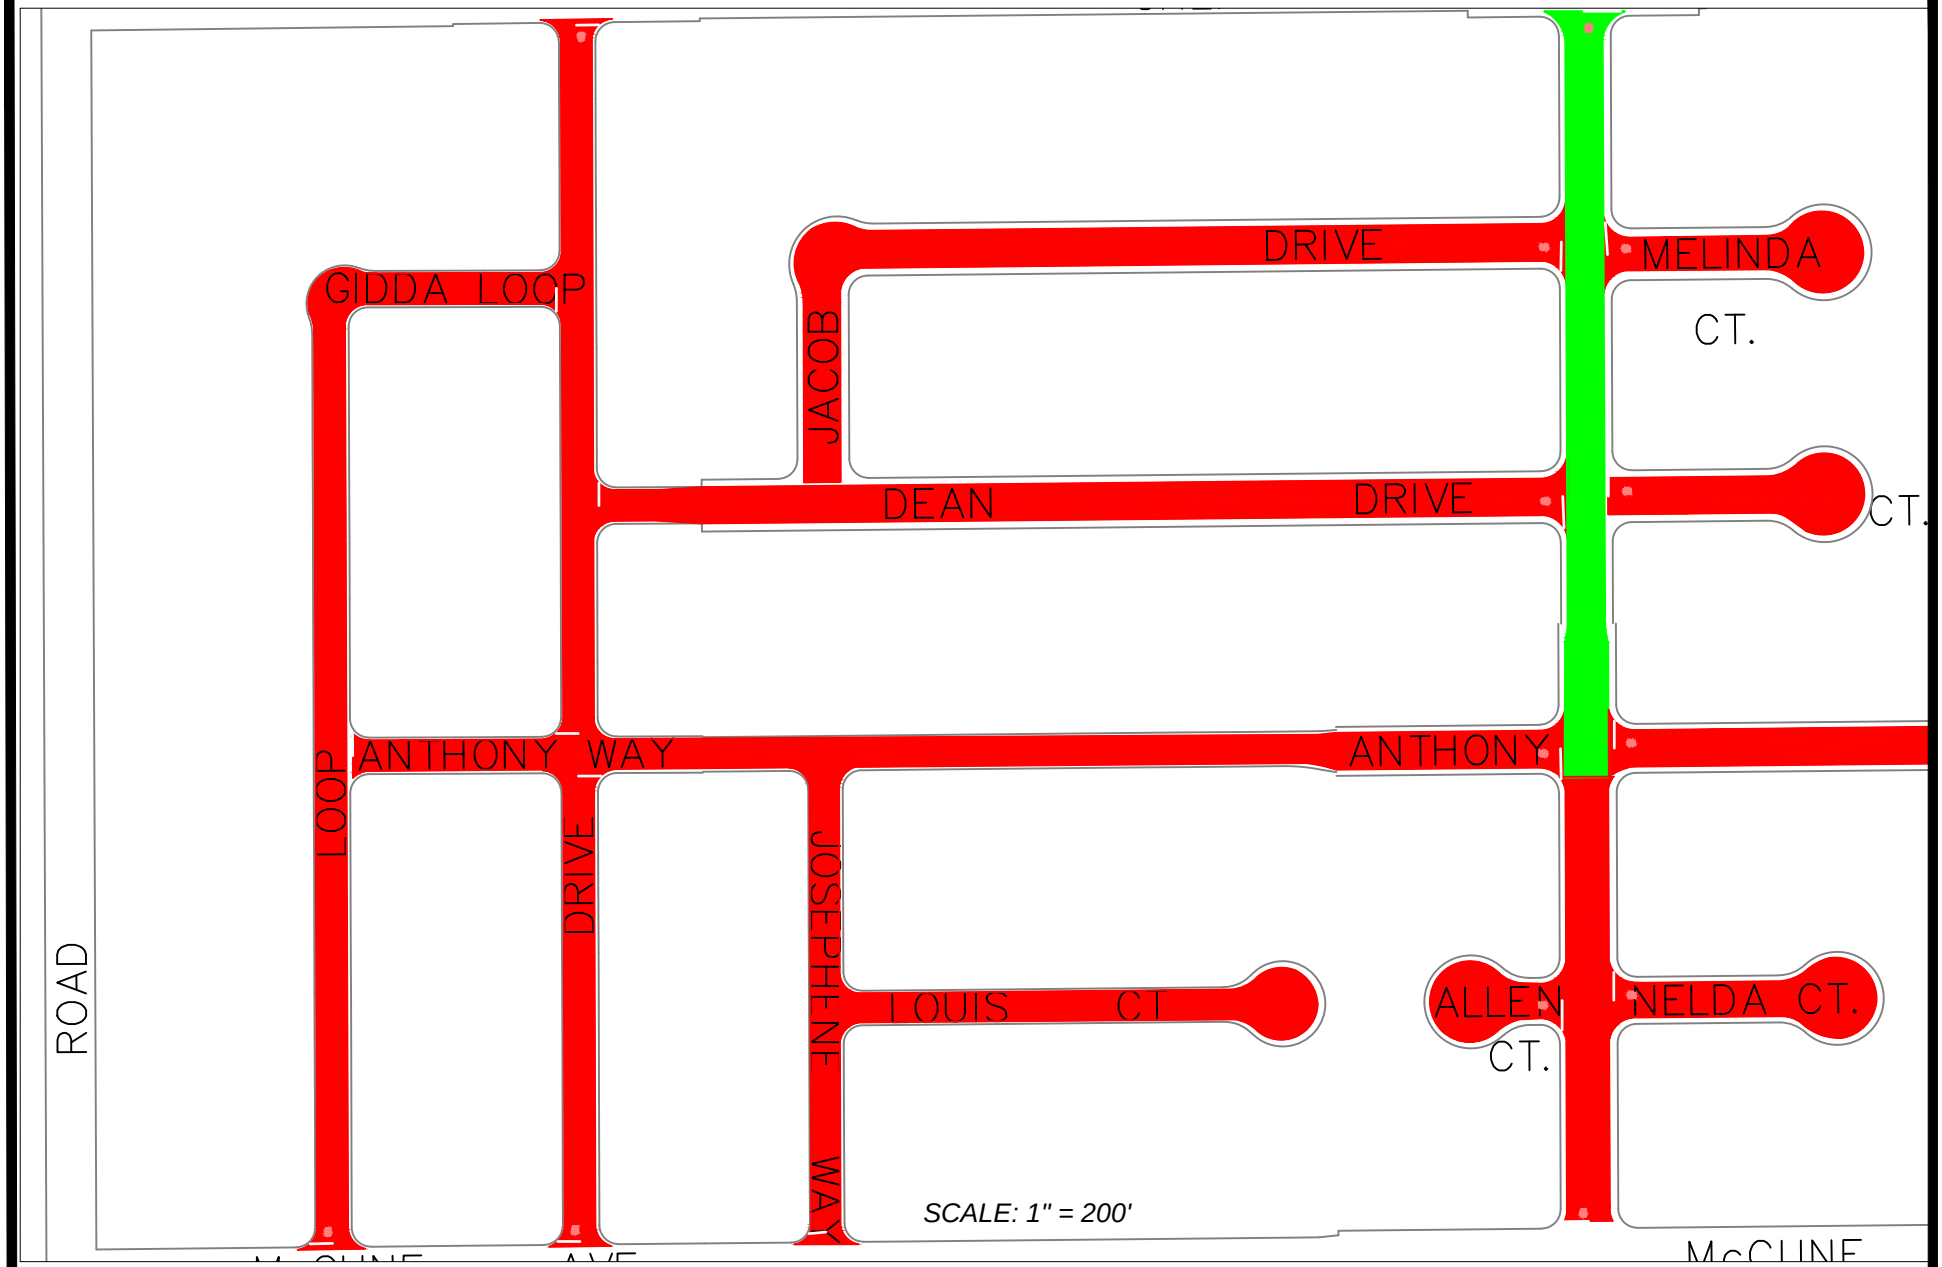


GENERAL NOTES

1. Contractor shall provide public notification and posting.
2. Contractor shall clean and prepare the existing surface including removal of existing pavement striping, markers, and markings and covering all gate valve lids, manhole covers, and utility lids.
3. Contractor shall reference lids on gutters and provide traffic control.
4. All current pavement striping, markers and markings shall be replaced with thermoplastic traffic stripes and pavement markings at their respective original locations, unless design is specified differently within the project plans.
5. Original striping detail changes are typical throughout project.
6. All pavement markers including blue markers associated with fire hydrants shall be replaced by contractor.

CITY of YUBA CITY

2016 RESIDENTIAL RESURFACING PROJECT
EXHIBIT 7-01
ALLEN WAY

SUBMITTED BY: J. WOLFFE		DESIGN BY: JGW	DRAWING No.
1201 CIVIC CENTER BLVD. YUBA CITY, CA 95993 (530) 822-4632		DRAWN BY: JGW	5385-A
		CHECKED BY: STAFF	
		DATE OF PLANS: JULY 19, 2016	SHEET 21 OF 31 SHEETS

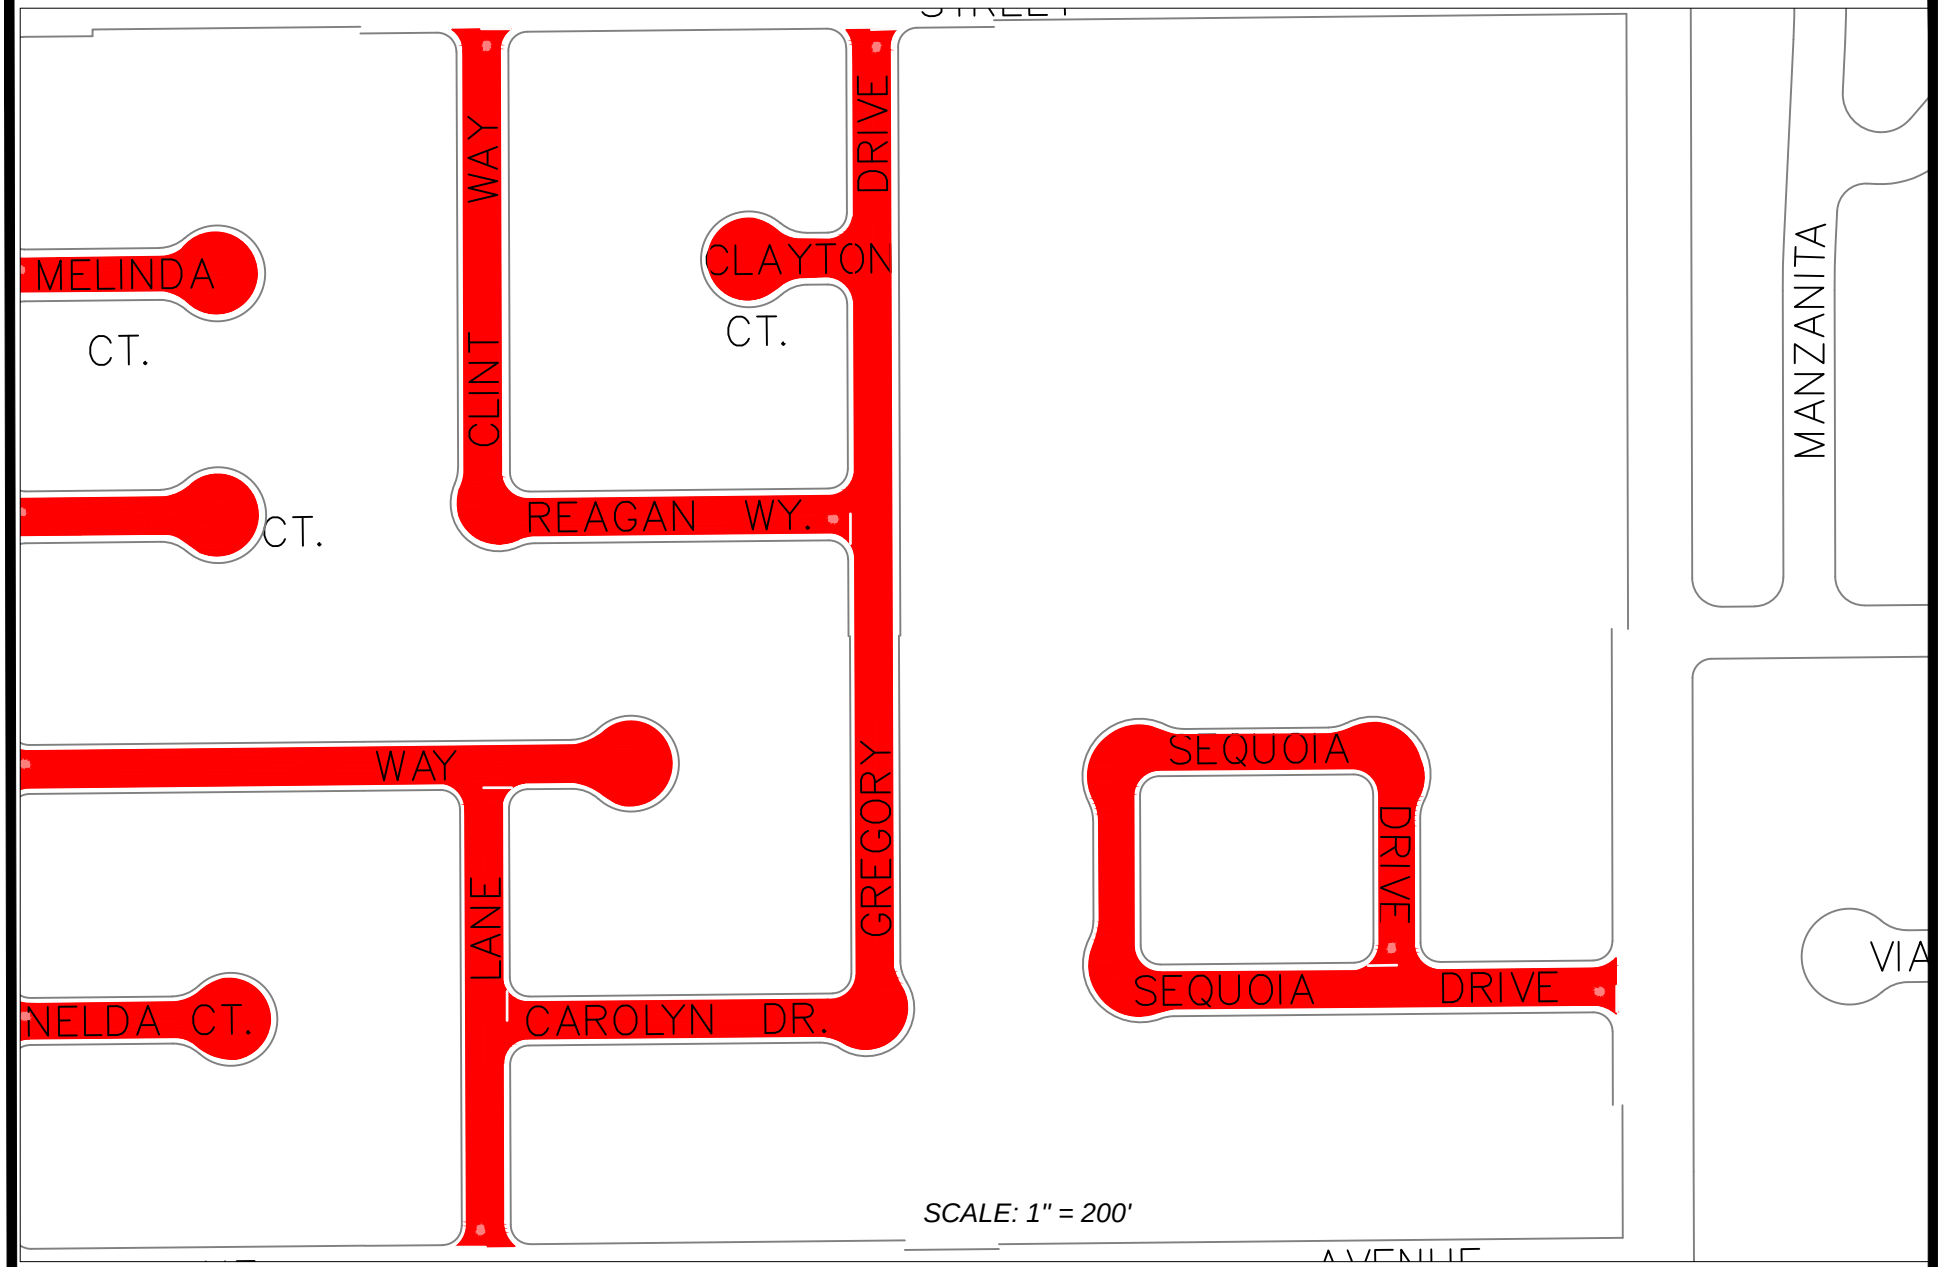

GENERAL NOTES

1. Contractor shall provide public notification and posting.
2. Contractor shall clean and prepare the existing surface including removal of existing pavement striping, markers, and markings and covering all gate valve lids, manhole covers, and utility lids.
3. Contractor shall reference lids on gutters and provide traffic control.
4. All current pavement striping, markers and markings shall be replaced with thermoplastic traffic stripes and pavement markings at their respective original locations, unless design is specified differently within the project plans.
5. Original striping detail changes are typical throughout project.
6. All pavement markers including blue markers associated with fire hydrants shall be replaced by contractor.

CITY of YUBA CITY

2016 RESIDENTIAL RESURFACING PROJECT
EXHIBIT 7-02
GREGORY DR.

SUBMITTED BY: J. WOLFFE	DESIGN BY: JGW	DRAWING No. 5385-A
1201 CIVIC CENTER BLVD. YUBA CITY, CA 95993 (530) 822-4632	DRAWN BY: JGW	
	CHECKED BY: STAFF	SHEET 22 OF 31 SHEETS
	DATE OF PLANS: JULY 19, 2016	

CITY OF YUBA CITY


RESIDENTIAL RESURFACING PROJECT 2016


PROJECT LAYOUT: AREA 8

LEGEND
CAPE SEAL

SCALE: 1" = 400'

SHEET 23 OF 31

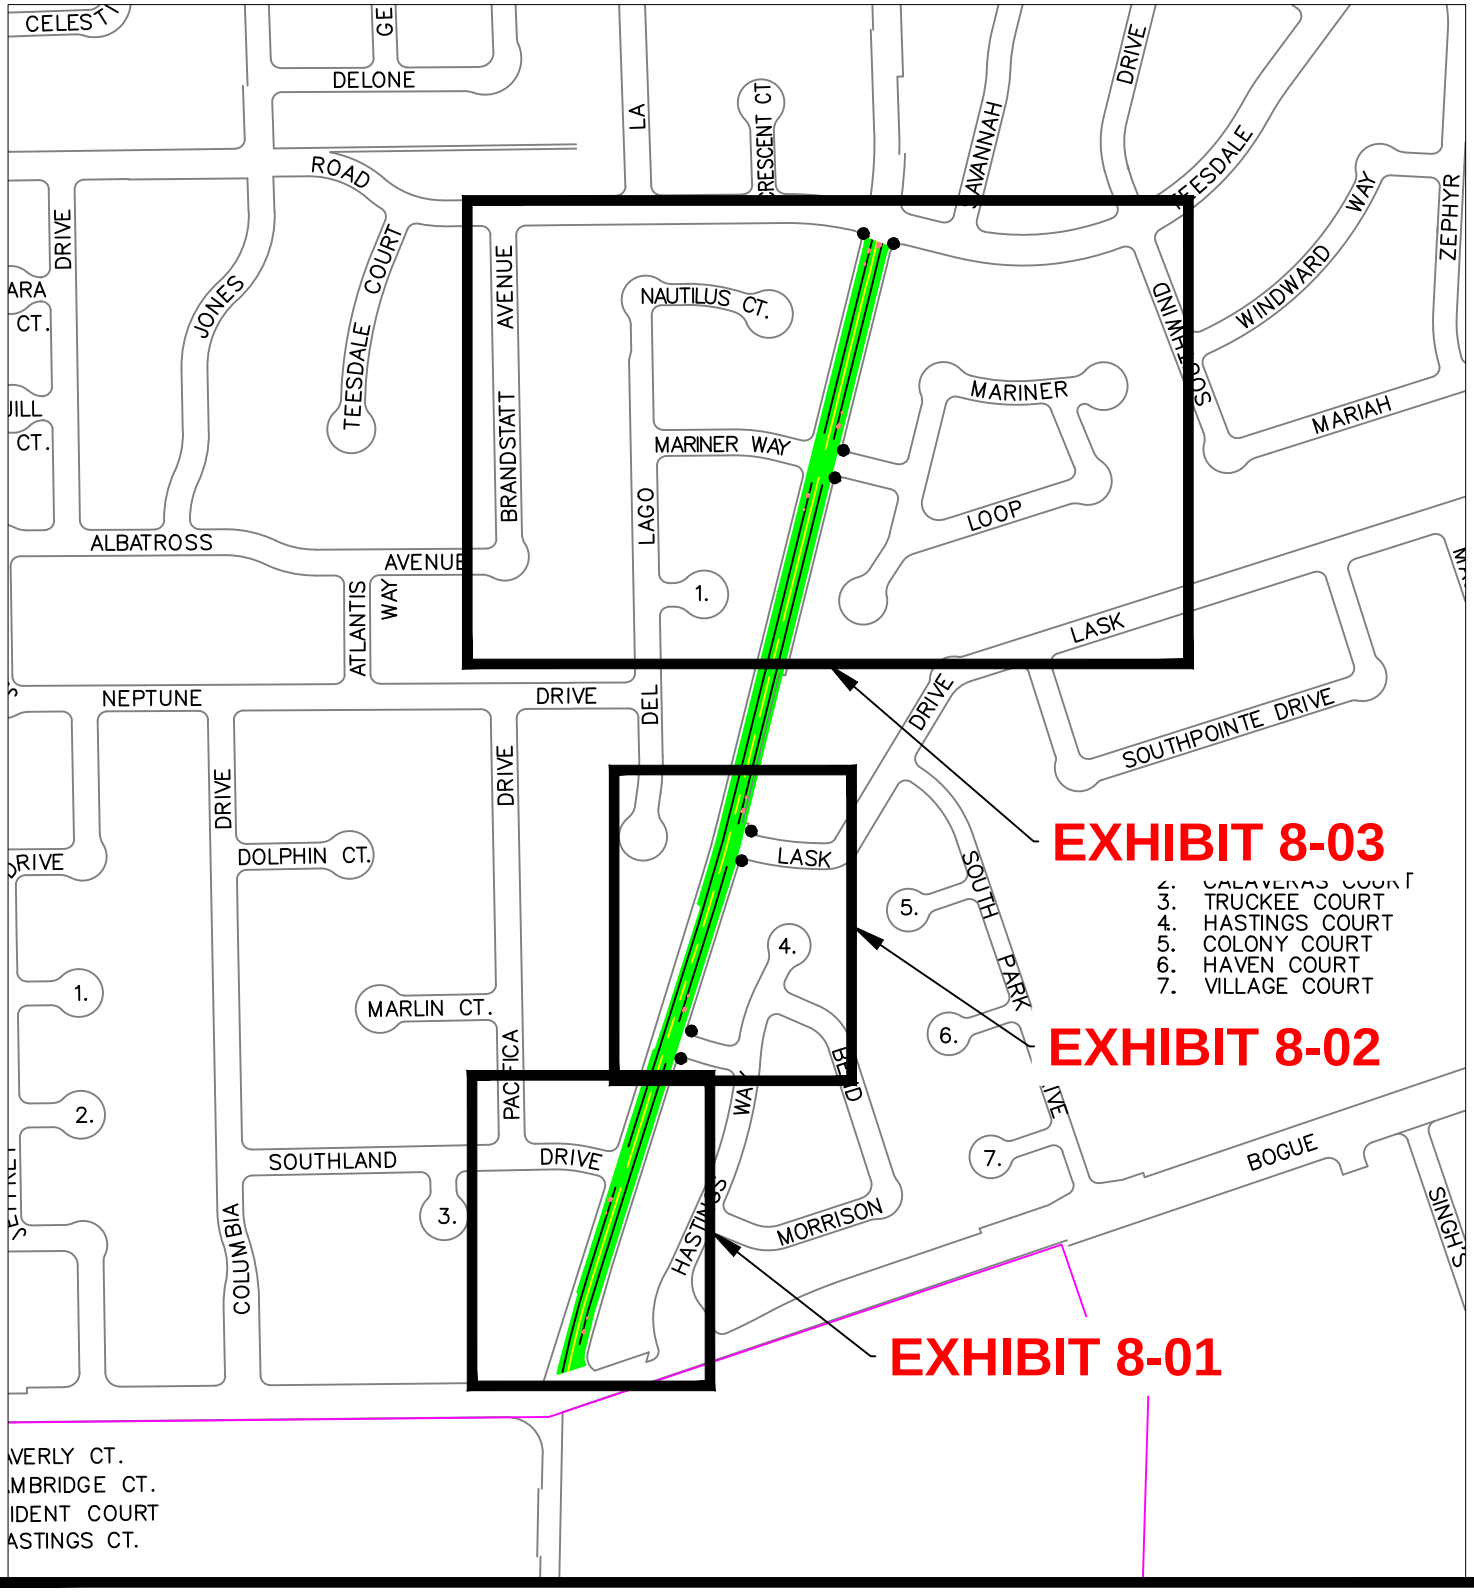

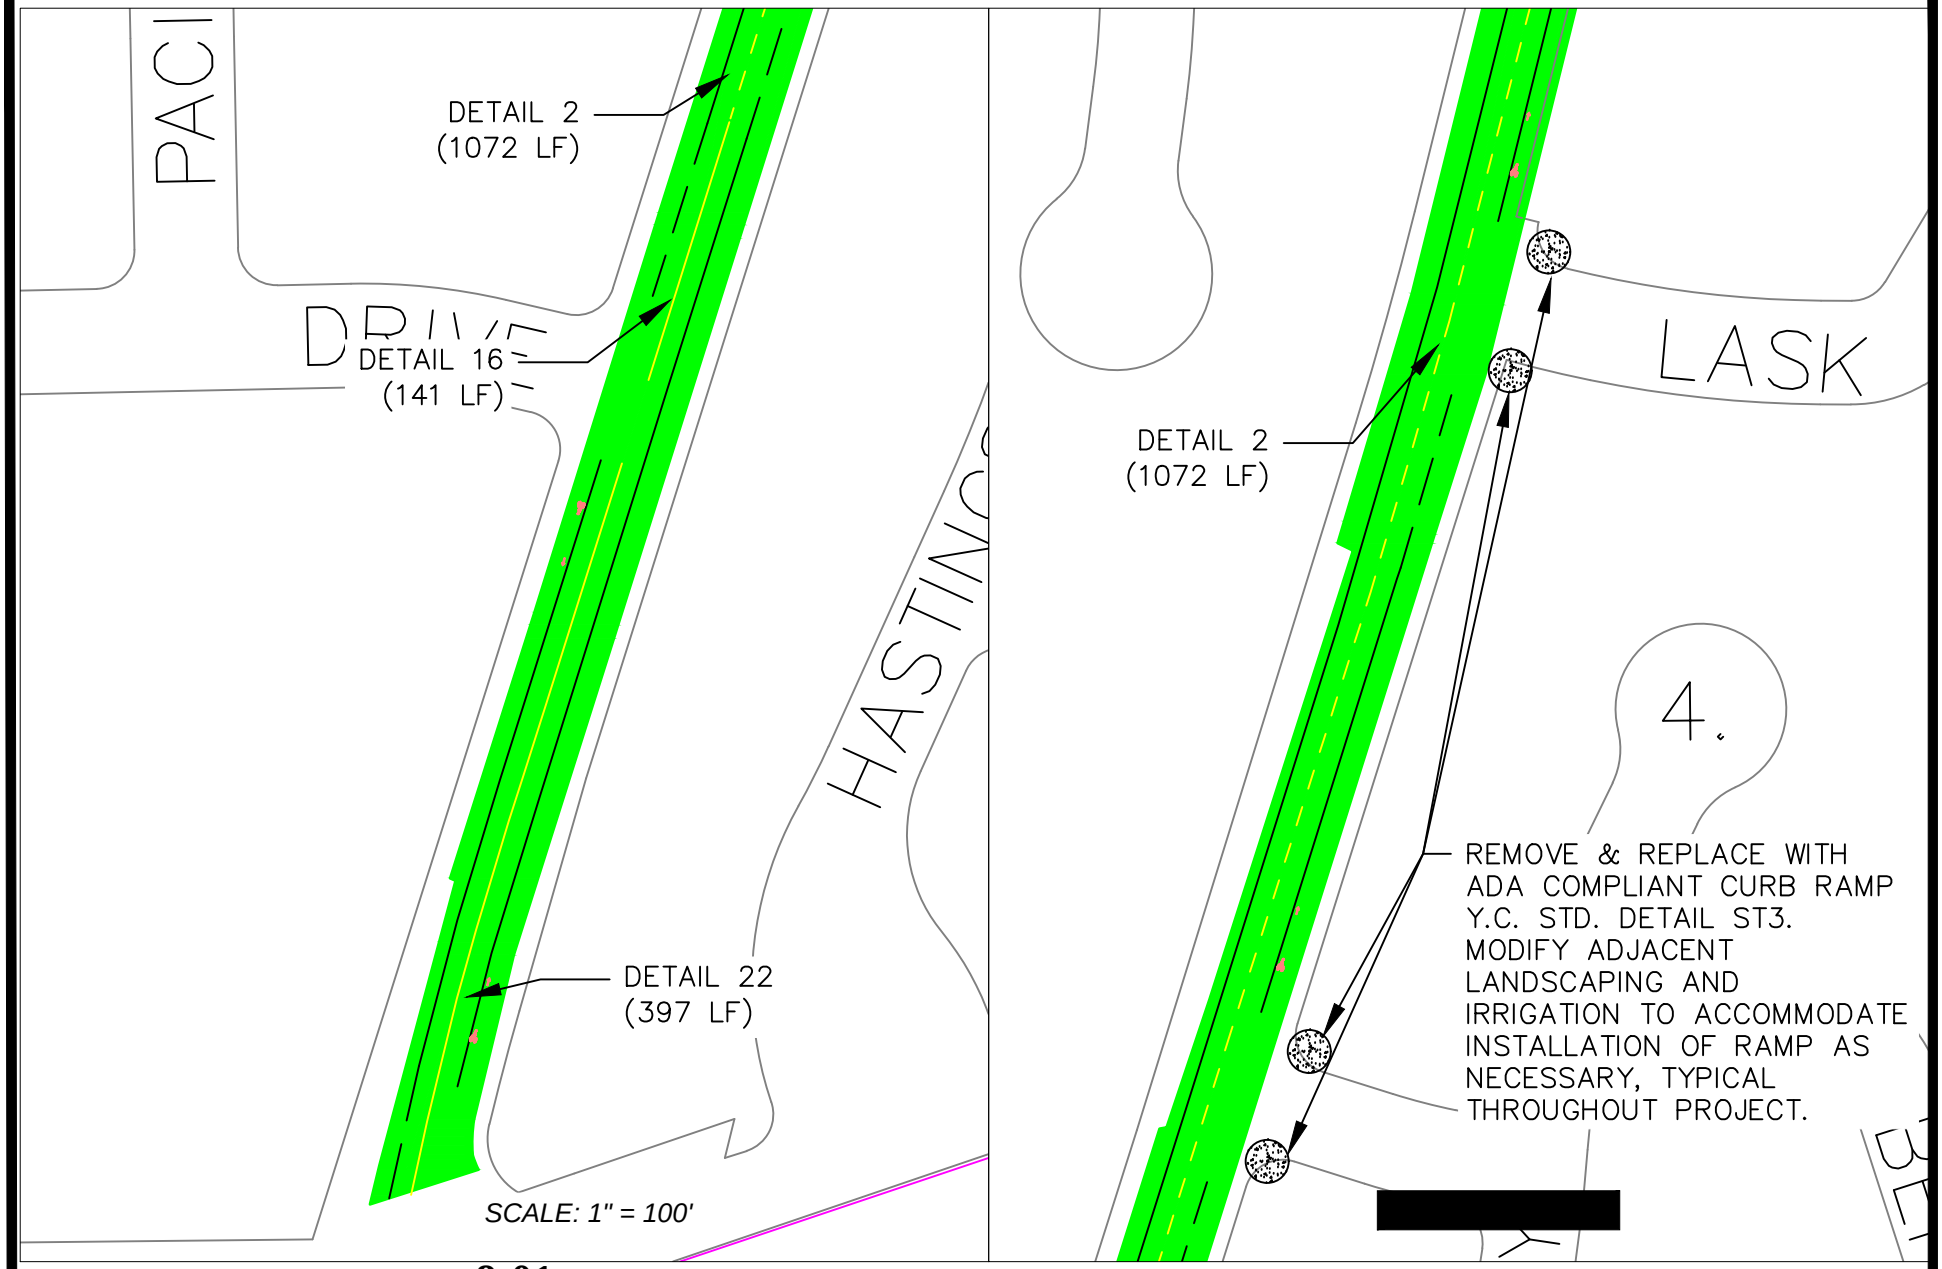

8-01

8-02

GENERAL NOTES

1. Contractor shall provide public notification and posting.
2. Contractor shall clean and prepare the existing surface including removal of existing pavement striping, markers, and markings and covering all gate valve lids, manhole covers, and utility lids.
3. Contractor shall reference lids on gutters and provide traffic control.
4. All current pavement striping, markers and markings shall be replaced with thermoplastic traffic stripes and pavement markings at their respective original locations, unless design is specified differently within the project plans.
5. Original striping detail changes are typical throughout project.
6. All pavement markers including blue markers associated with fire hydrants shall be replaced by contractor.

CITY of YUBA CITY


2016 RESIDENTIAL RESURFACING PROJECT
EXHIBIT 8-01, 8-02
RAILROAD AVE.

SUBMITTED BY: J. WOLFFE
1201 CIVIC CENTER BLVD.
YUBA CITY, CA 95993
(530) 822-4632

DESIGN BY: JGW
DRAWN BY: JGW
CHECKED BY: STAFF
DATE OF PLANS: JULY 19, 2016

DRAWING No. 5385-A

SHEET 24 OF 31 SHEETS

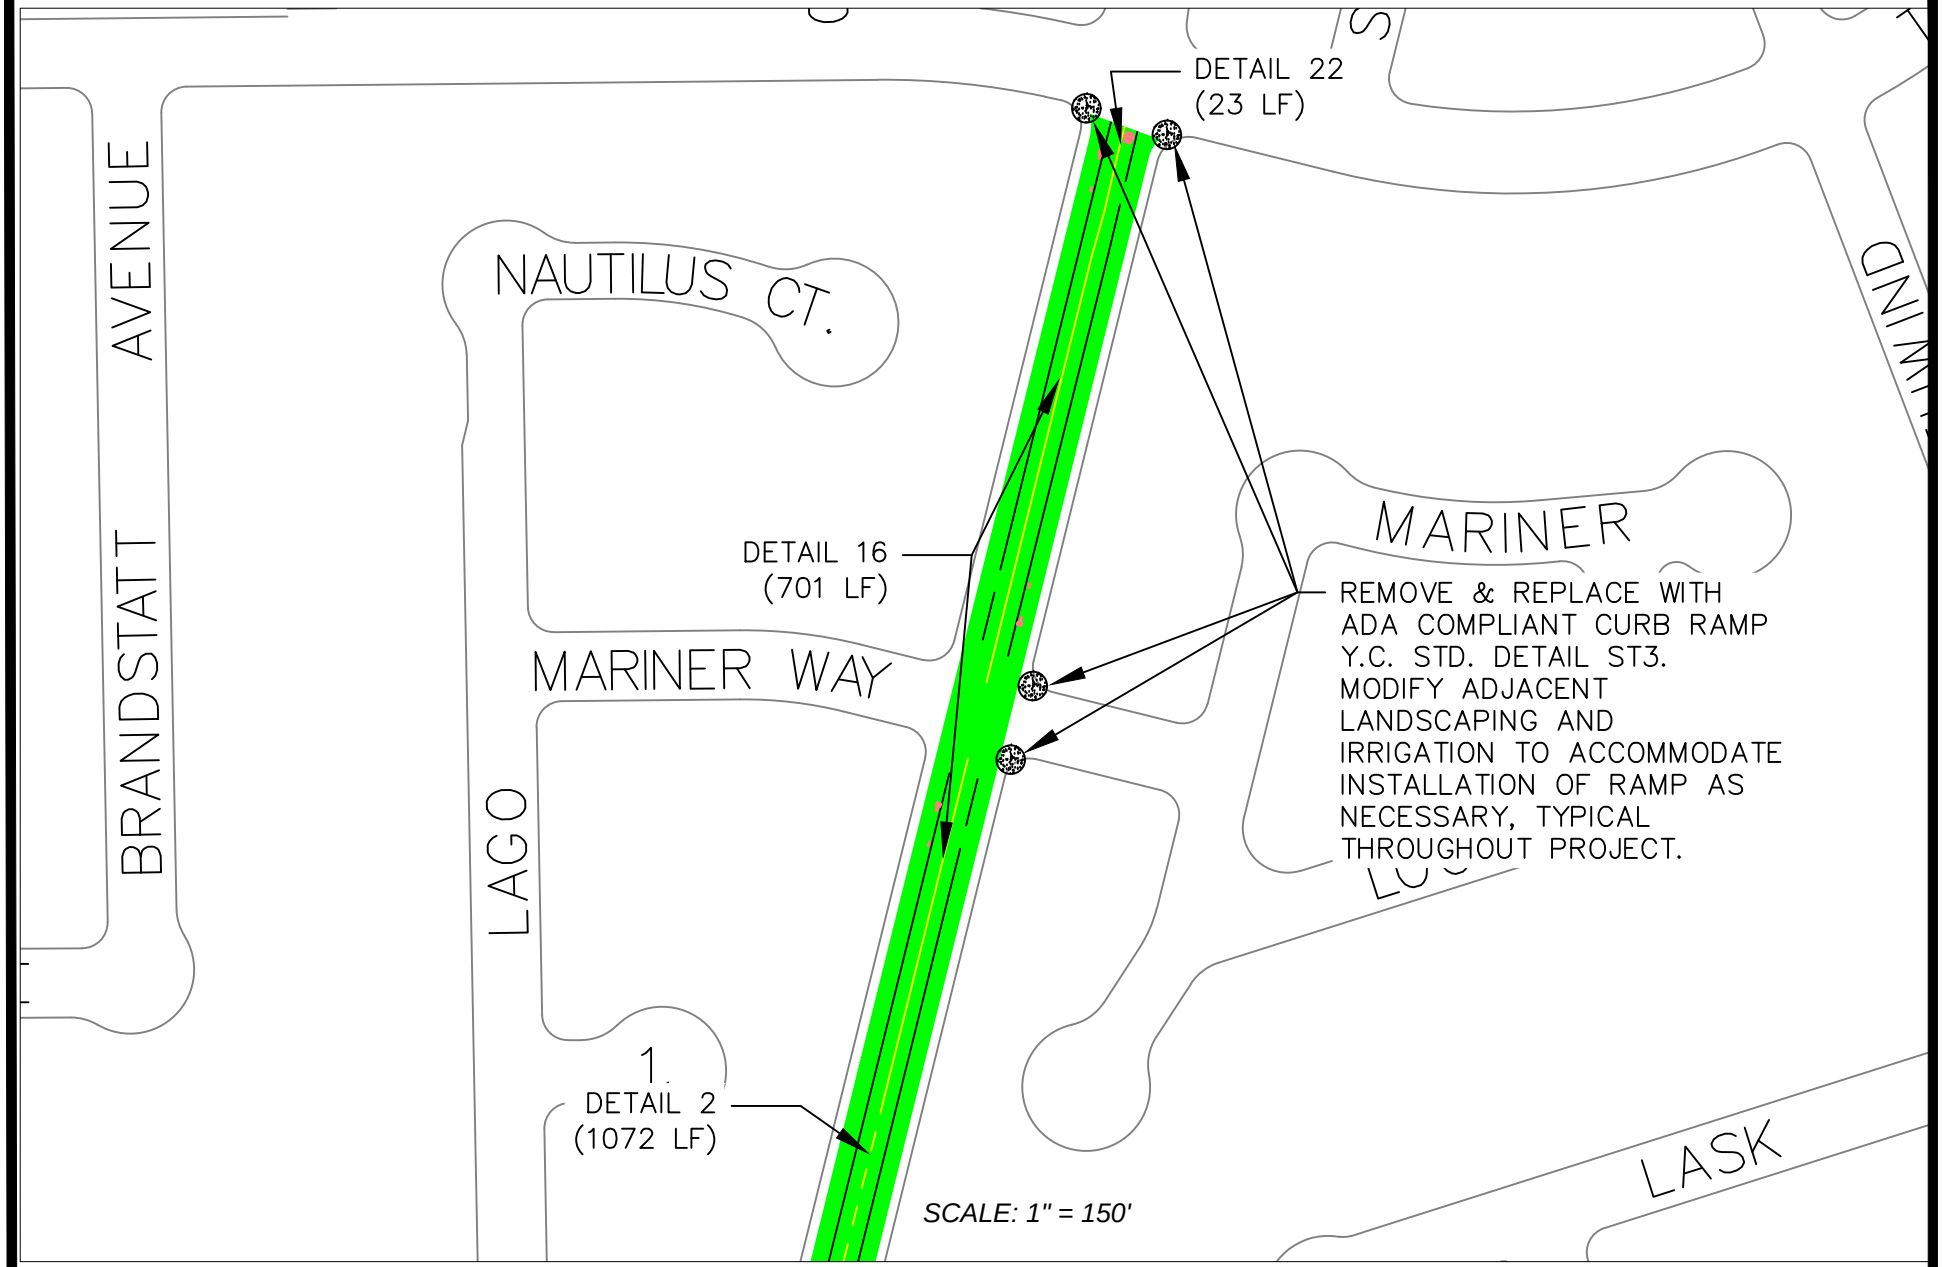

GENERAL NOTES

1. Contractor shall provide public notification and posting.
2. Contractor shall clean and prepare the existing surface including removal of existing pavement striping, markers, and markings and covering all gate valve lids, manhole covers, and utility lids.
3. Contractor shall reference lids on gutters and provide traffic control.
4. All current pavement striping, markers and markings shall be replaced with thermoplastic traffic stripes and pavement markings at their respective original locations, unless design is specified differently within the project plans.
5. Original striping detail changes are typical throughout project.
6. All pavement markers including blue markers associated with fire hydrants shall be replaced by contractor.

CITY of YUBA CITY

2016 RESIDENTIAL RESURFACING PROJECT
EXHIBIT 8-03
RAILROAD AVE.

SUBMITTED BY: J. WOLFFE	DESIGN BY: JGW	DRAWING No. 5385-A
1201 CIVIC CENTER BLVD. YUBA CITY, CA 95993 (530) 822-4632	DRAWN BY: JGW	
	CHECKED BY: STAFF	
	DATE OF PLANS: JULY 19, 2016	SHEET 25 OF 31 SHEETS

CITY OF YUBA CITY

RESIDENTIAL RESURFACING PROJECT 2016

PROJECT LAYOUT: AREA 9

LEGEND
SLURRY SEAL
CAPE SEAL

SCALE: 1" = 400'

SHEET 26 OF 31

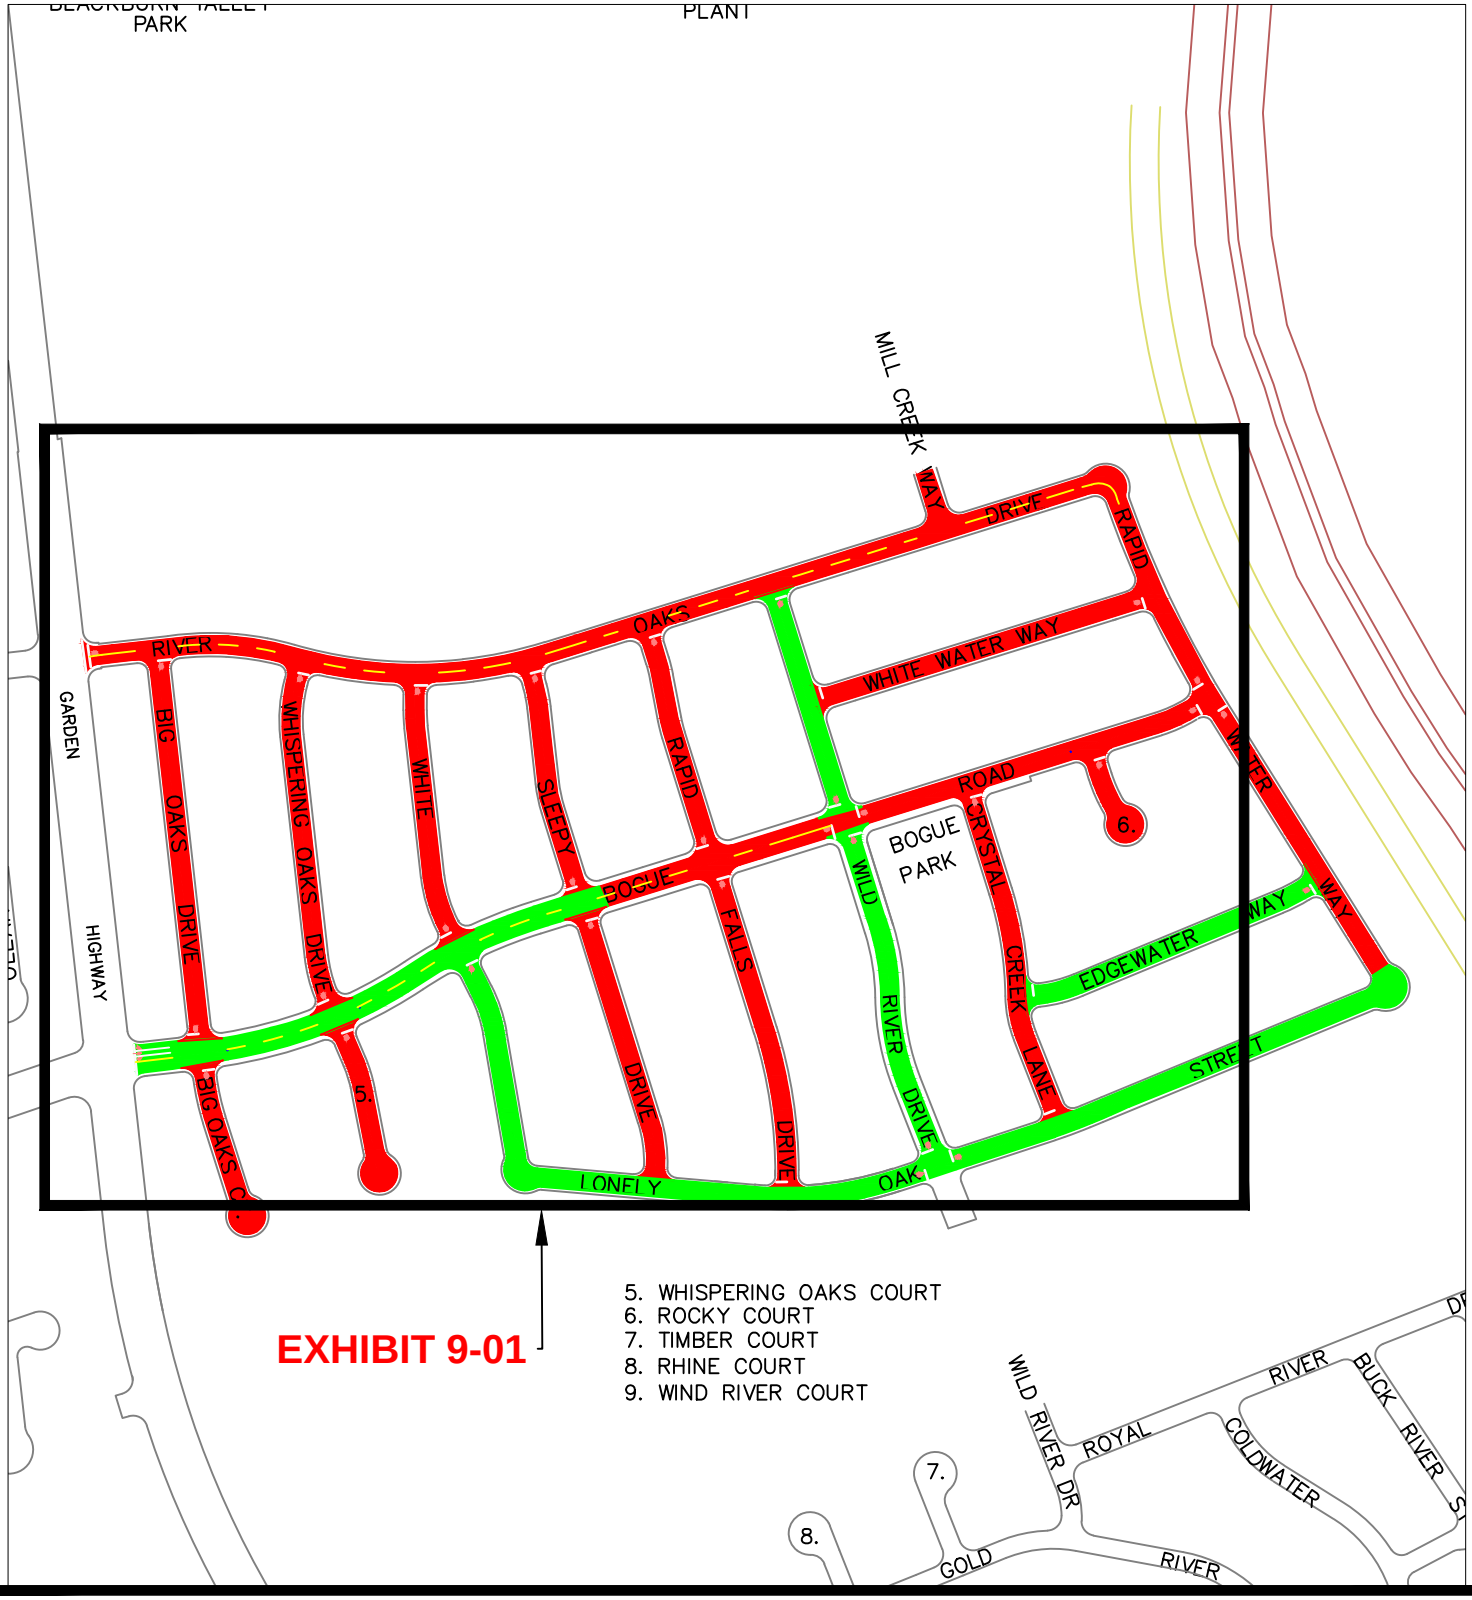


EXHIBIT 9-01

5. WHISPERING OAKS COURT
6. ROCKY COURT
7. TIMBER COURT
8. RHINE COURT
9. WIND RIVER COURT



GENERAL NOTES

1. Contractor shall provide public notification and posting.
2. Contractor shall clean and prepare the existing surface including removal of existing pavement striping, markers, and markings and covering all gate valve lids, manhole covers, and utility lids.
3. Contractor shall reference lids on gutters and provide traffic control.
4. All current pavement striping, markers and markings shall be replaced with thermoplastic traffic stripes and pavement markings at their respective original locations, unless design is specified differently within the project plans.
5. Original striping detail changes are typical throughout project.
6. All pavement markers including blue markers associated with fire hydrants shall be replaced by contractor.

CITY of YUBA CITY

2016 RESIDENTIAL RESURFACING PROJECT
EXHIBIT 9-01
BOGUE RD.

SUBMITTED BY: J. WOLFFE	DESIGN BY: JGW	DRAWING No.	
1201 CIVIC CENTER BLVD. YUBA CITY, CA 95993 (530) 822-4632	DRAWN BY: JGW	5385-A	
	CHECKED BY: STAFF	SHEET 27 OF 31 SHEETS	
	DATE OF PLANS: JULY 19, 2016		

CITY OF YUBA CITY


RESIDENTIAL RESURFACING PROJECT 2016


PROJECT LAYOUT: AREA 10

LEGEND
SLURRY SEAL
CAPE SEAL

SCALE: 1" = 400'

SHEET 28 OF 31

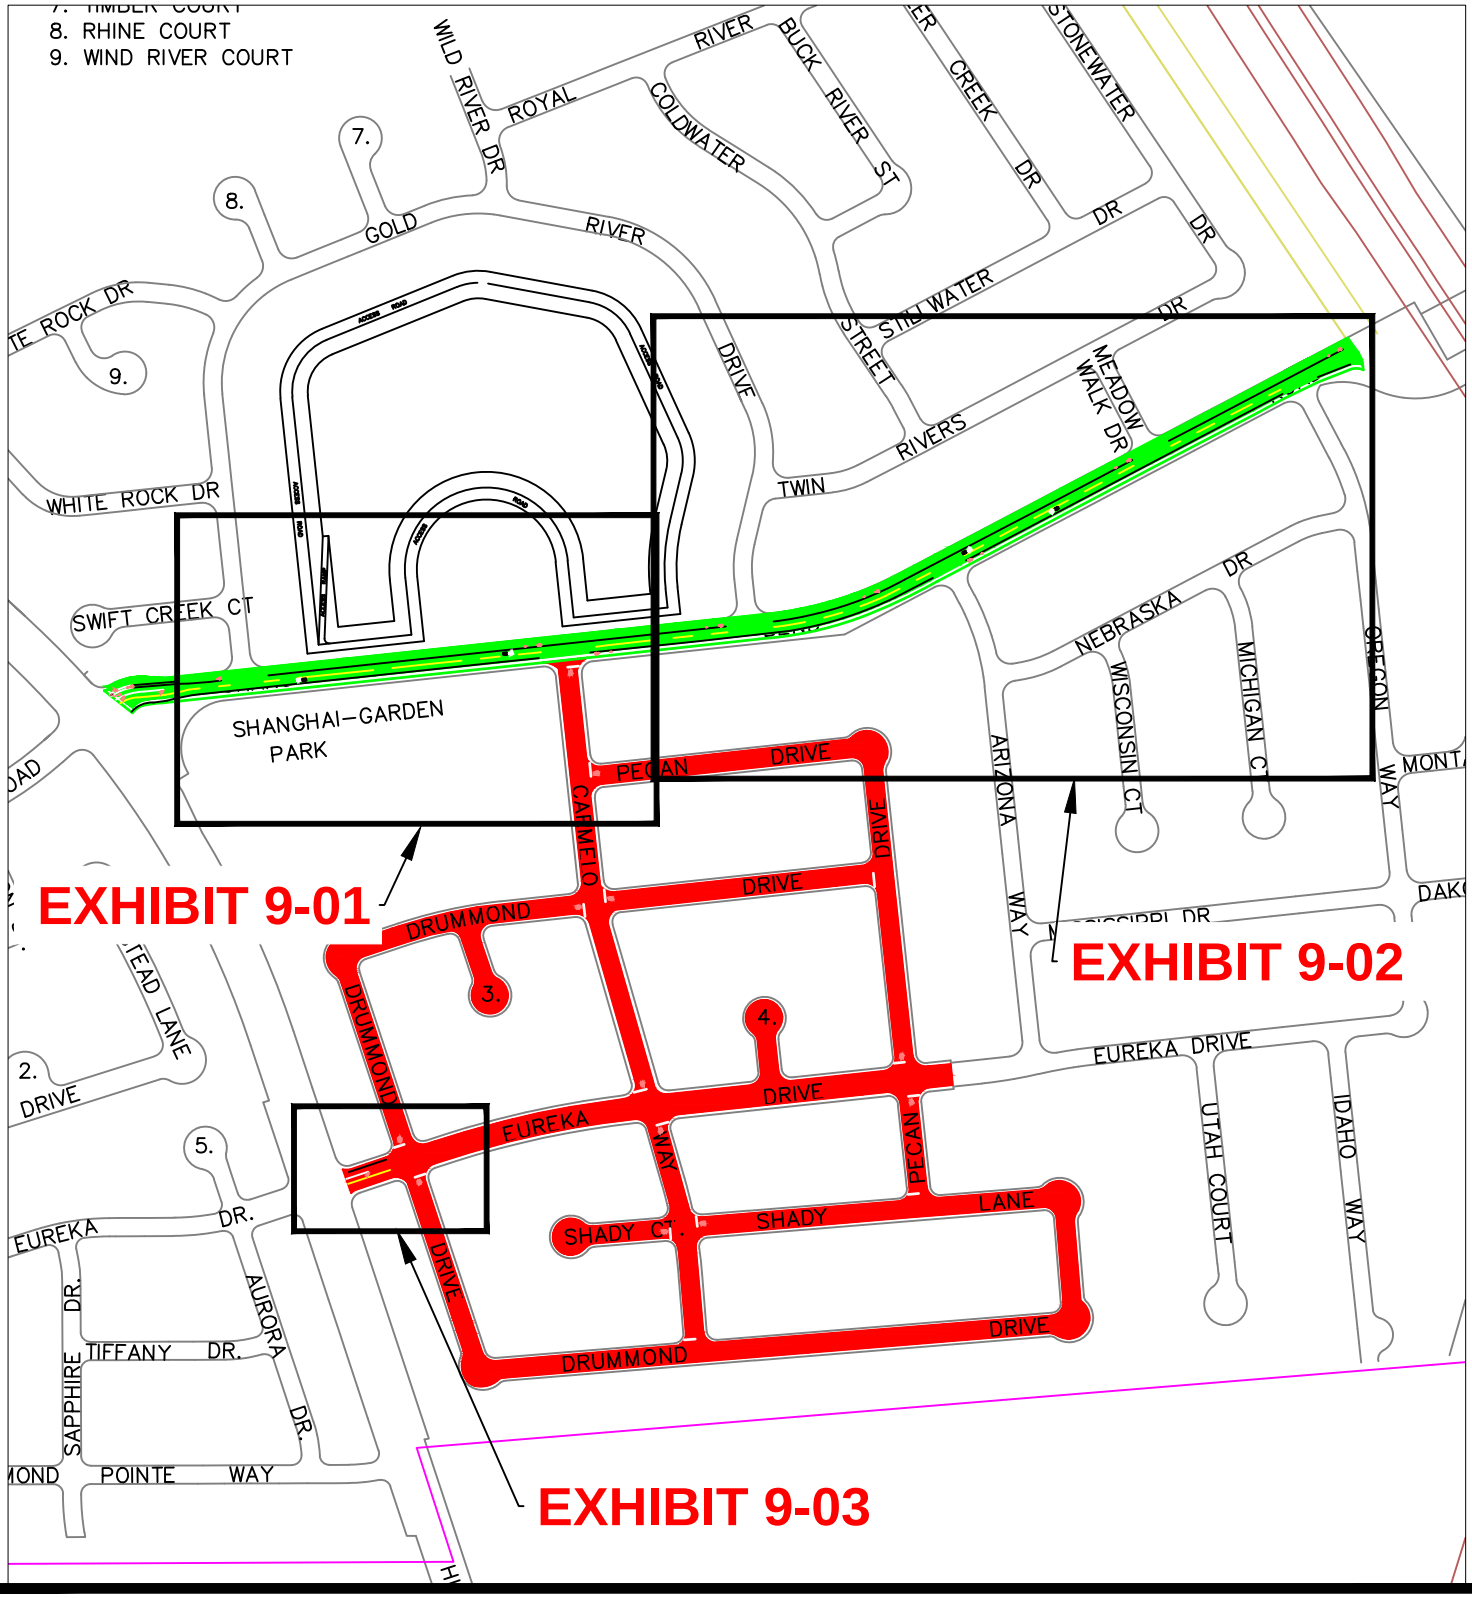

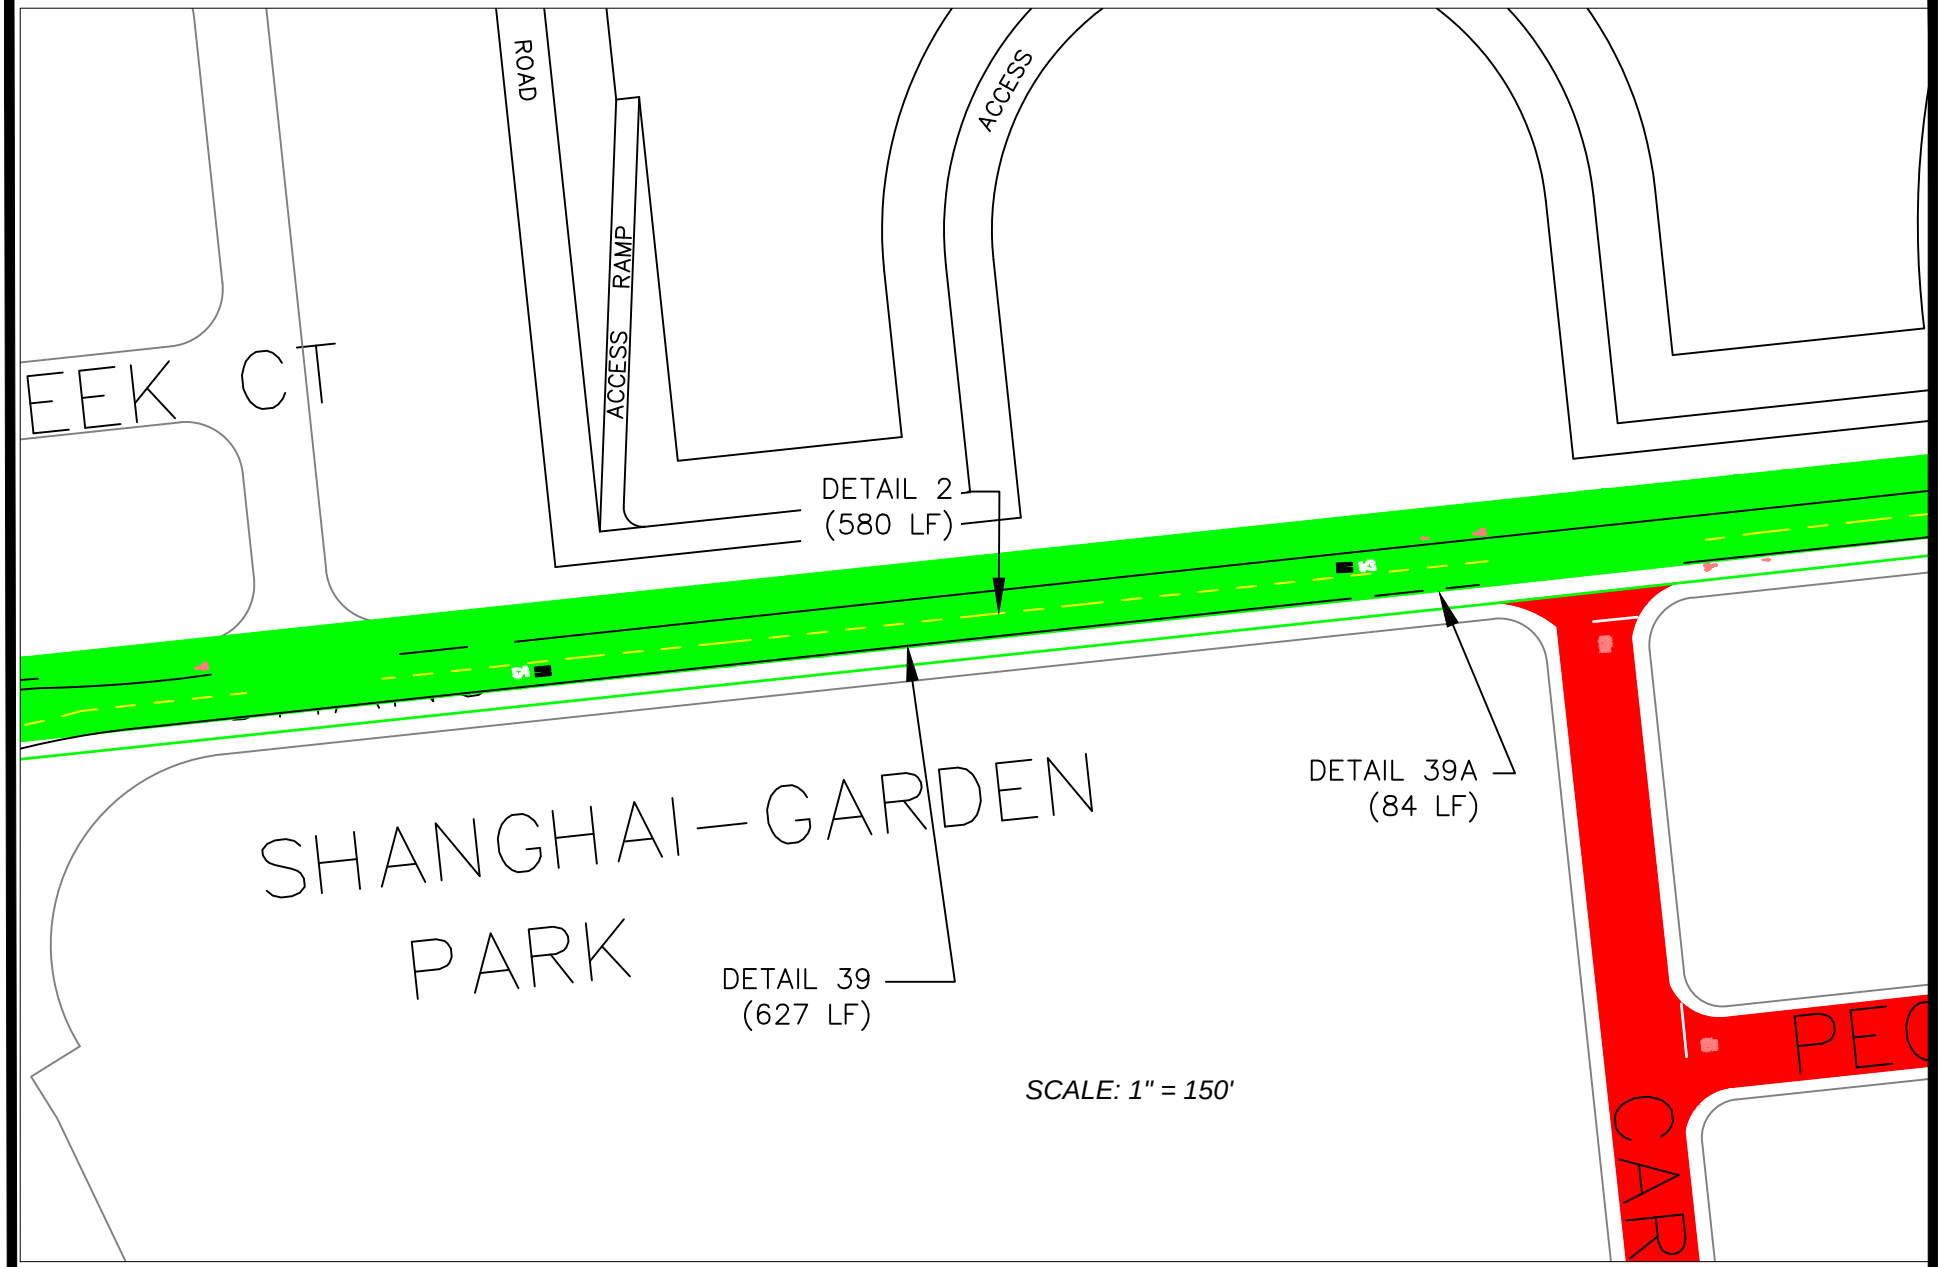


GENERAL NOTES

1. Contractor shall provide public notification and posting.
2. Contractor shall clean and prepare the existing surface including removal of existing pavement striping, markers, and markings and covering all gate valve lids, manhole covers, and utility lids.
3. Contractor shall reference lids on gutters and provide traffic control.
4. All current pavement striping, markers and markings shall be replaced with thermoplastic traffic stripes and pavement markings at their respective original locations, unless design is specified differently within the project plans.
5. Original striping detail changes are typical throughout project.
6. All pavement markers including blue markers associated with fire hydrants shall be replaced by contractor.

CITY of YUBA CITY

2016 RESIDENTIAL RESURFACING PROJECT
EXHIBIT 10-01
SHANGHAI BEND RD.

SUBMITTED BY: J. WOLFFE	DESIGN BY: JGW	DRAWING No.	
1201 CIVIC CENTER BLVD. YUBA CITY, CA 95993 (530) 822-4632	DRAWN BY: JGW	5385-A	
	CHECKED BY: STAFF	SHEET 29	
	DATE OF PLANS: JULY 19, 2016	OF 31 SHEETS	

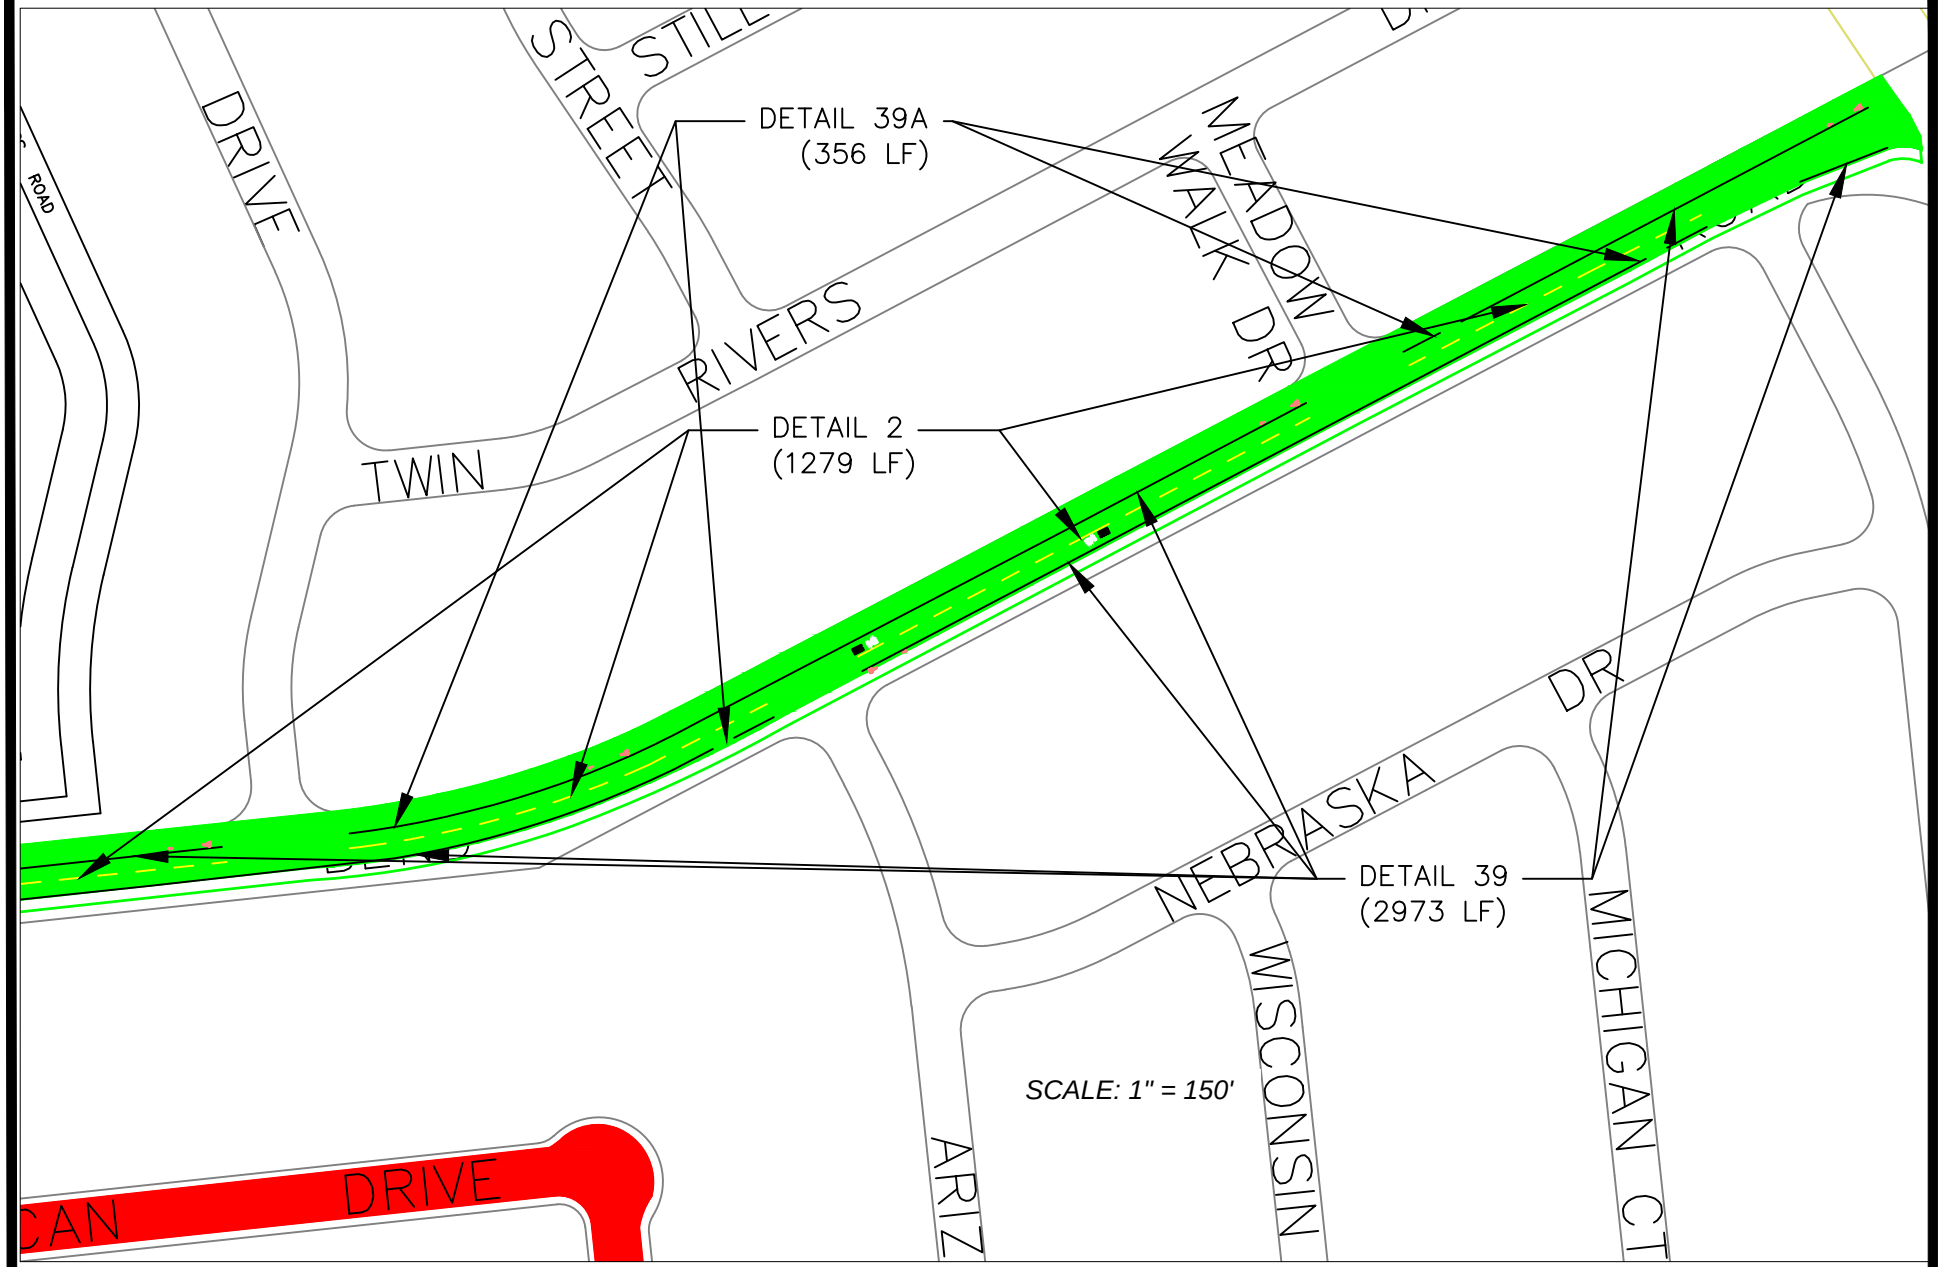

GENERAL NOTES

1. Contractor shall provide public notification and posting.
2. Contractor shall clean and prepare the existing surface including removal of existing pavement striping, markers, and markings and covering all gate valve lids, manhole covers, and utility lids.
3. Contractor shall reference lids on gutters and provide traffic control.
4. All current pavement striping, markers and markings shall be replaced with thermoplastic traffic stripes and pavement markings at their respective original locations, unless design is specified differently within the project plans.
5. Original striping detail changes are typical throughout project.
6. All pavement markers including blue markers associated with fire hydrants shall be replaced by contractor.

CITY of YUBA CITY


2016 RESIDENTIAL RESURFACING PROJECT
EXHIBIT 10-02
E. ONSTOTT RD.

SUBMITTED BY: J. WOLFFE
1201 CIVIC CENTER BLVD.
YUBA CITY, CA 95993
(530) 822-4632

DESIGN BY: JGW
DRAWN BY: JGW
CHECKED BY: STAFF
DATE OF PLANS: JULY 19, 2016

DRAWING No. 5385-A

SHEET 30 OF 31 SHEETS

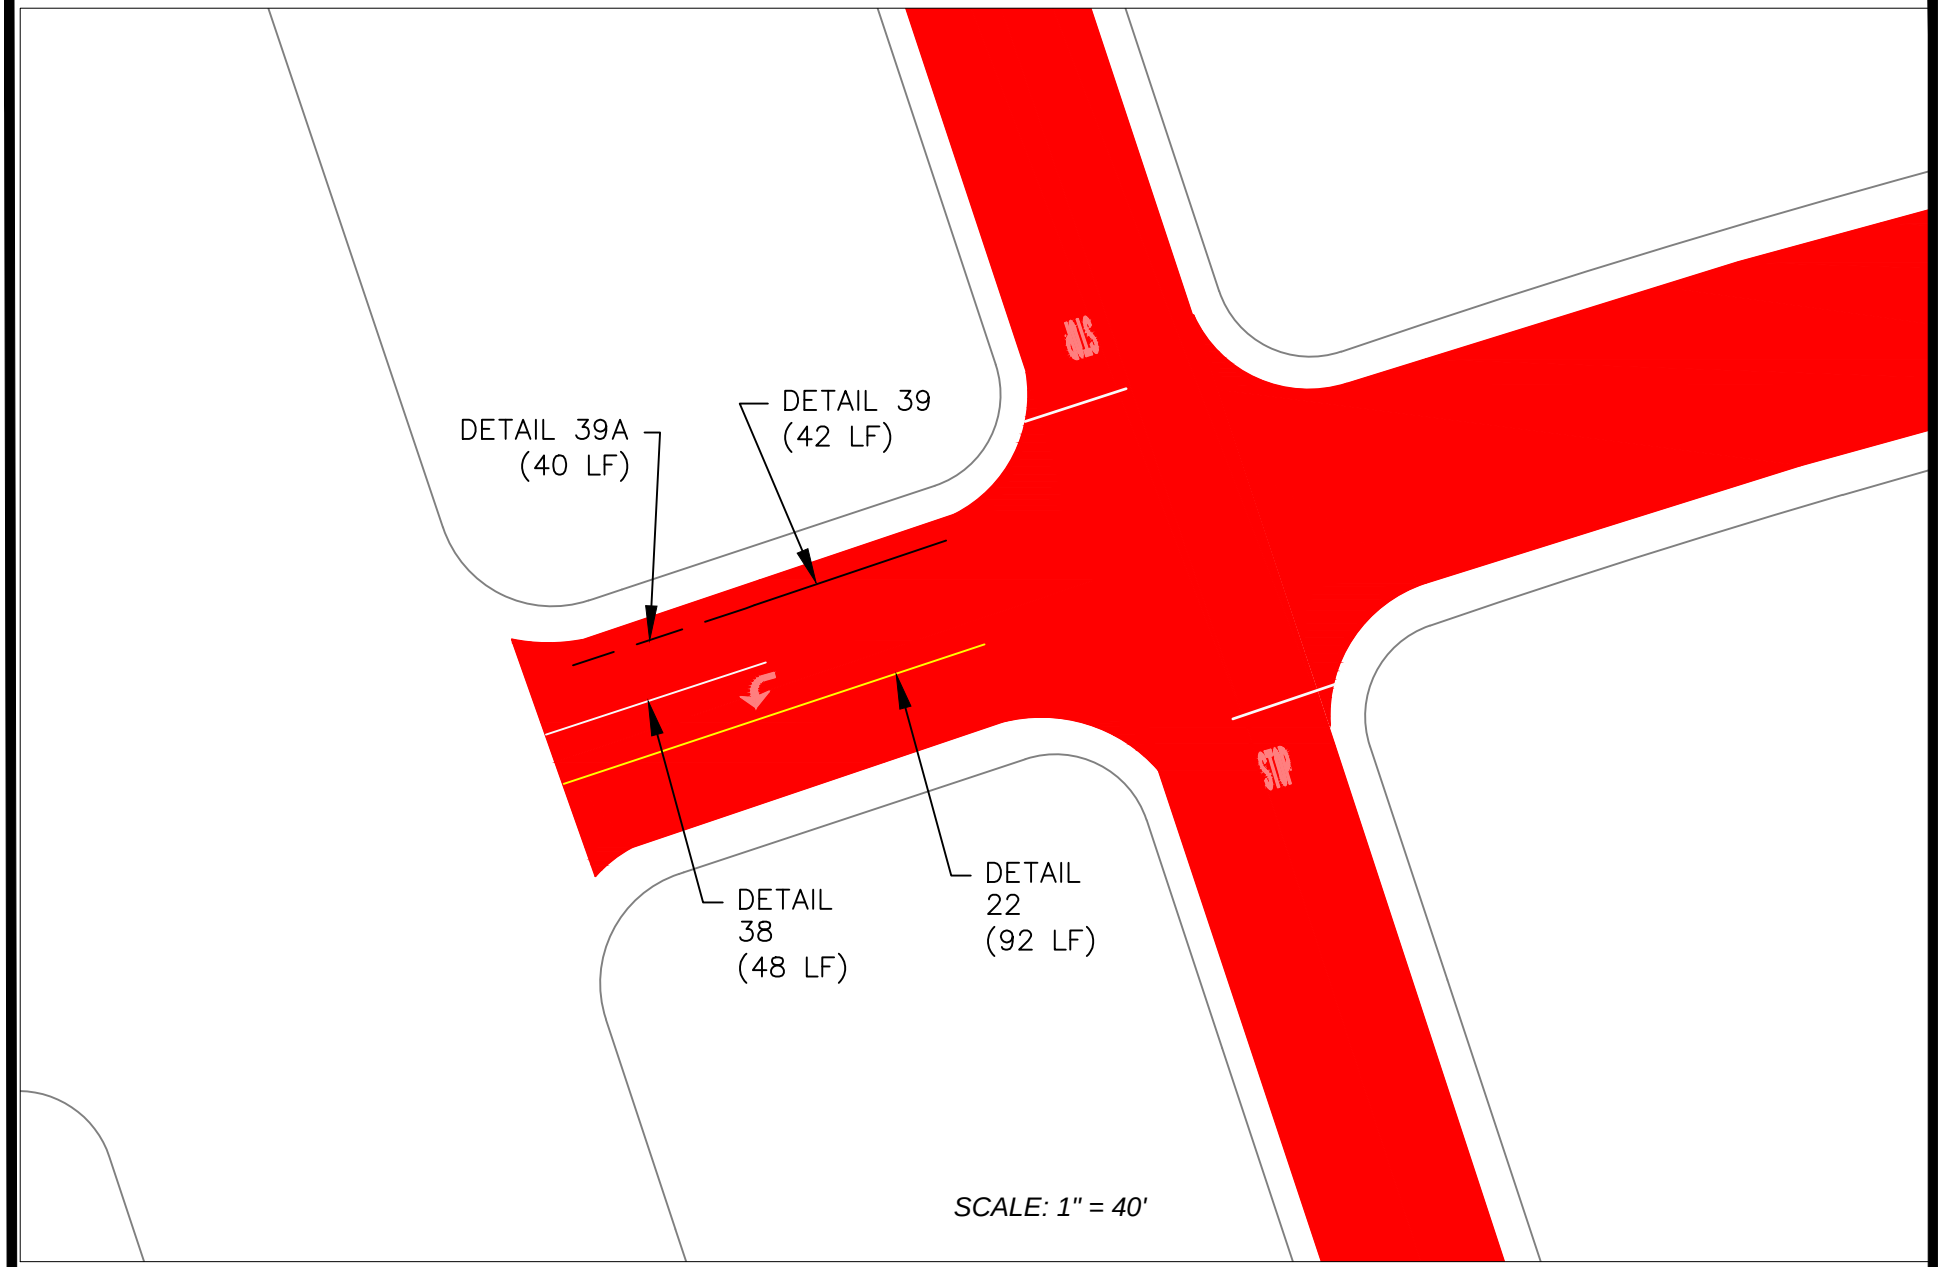

GENERAL NOTES

1. Contractor shall provide public notification and posting.
2. Contractor shall clean and prepare the existing surface including removal of existing pavement striping, markers, and markings and covering all gate valve lids, manhole covers, and utility lids.
3. Contractor shall reference lids on gutters and provide traffic control.
4. All current pavement striping, markers and markings shall be replaced with thermoplastic traffic stripes and pavement markings at their respective original locations, unless design is specified differently within the project plans.
5. Original striping detail changes are typical throughout project.
6. All pavement markers including blue markers associated with fire hydrants shall be replaced by contractor.

CITY of YUBA CITY

2016 RESIDENTIAL RESURFACING PROJECT
EXHIBIT 10-03
EUREKA DR.

SUBMITTED BY: J. WOLFFE
1201 CIVIC CENTER BLVD.
YUBA CITY, CA 95993
(530) 822-4632

DESIGN BY: JGW
DRAWN BY: JGW
CHECKED BY: STAFF
DATE OF PLANS: JULY 19, 2016

DRAWING No. 5385-A
SHEET 31 OF 31 SHEETS